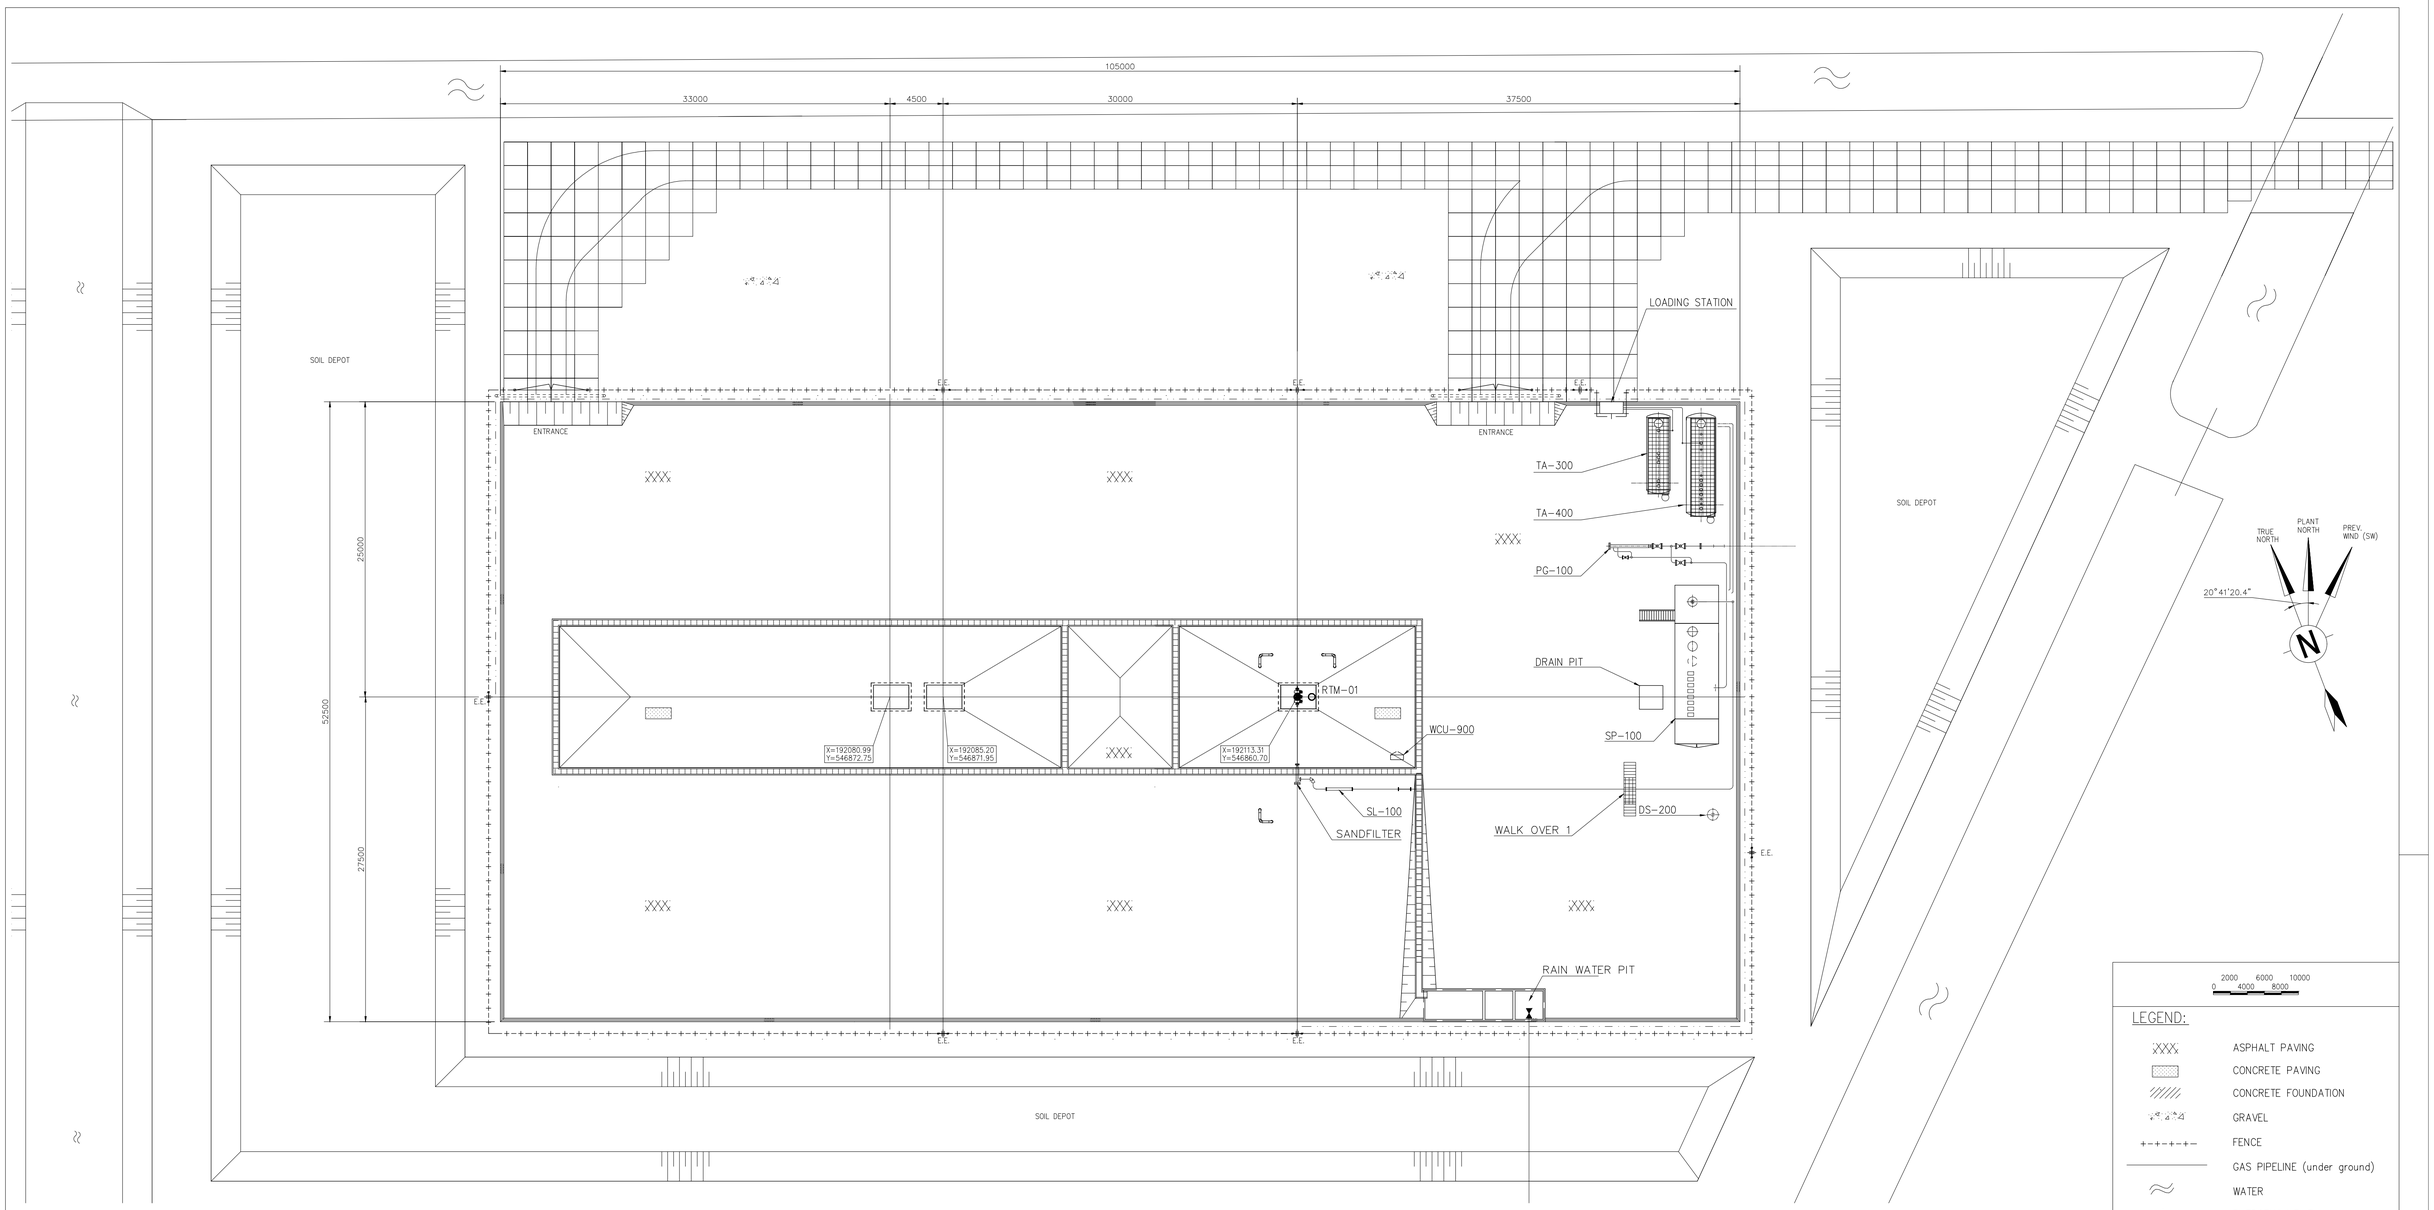

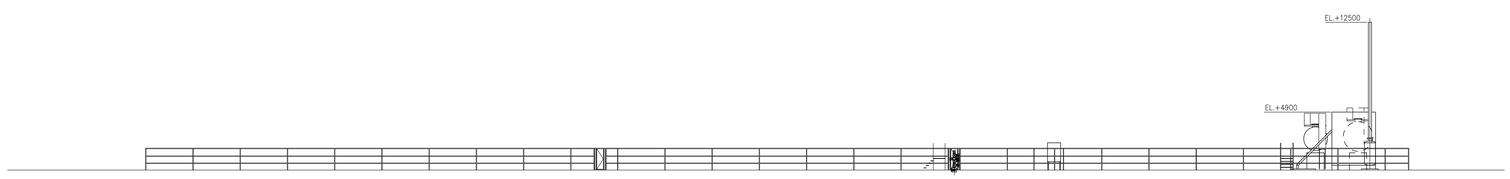

SIDE VIEW

LEGEND:

- ASPHALT PAVING
- CONCRETE PAVING
- CONCRETE FOUNDATION
- GRAVEL
- FENCE
- GAS PIPELINE (under ground)
- WATER
- E.E. EMERGENCY EXIT
- BUND
- GUTTER WITH GRID

EQUIPMENT

ITEM	DESCRIPTION	DIMENSIONS
DS-200	KNOCK-OUT DRUM + VENTSTACK	ø930x1750 (T.L. TO T.L.)
PG-100	PIG LAUNCHER	–
–	–	–
SL-100	4"-SILENCER (FUTURE)	Ø508x2210 (DxL)
SP-100	SEPARATOR PACKAGE	–
TA-300	DEG TANK	ø2000x6080 (T.L. TO T.L.)
TA-400	FORMATION WATER TANK	ø2500x8000 (T.L. TO T.L.)
WCU-900	WELLHEAD CONTROL PANEL	1200x400X1600 (L x B X H)

GENERAL NOTES

– DIMENSIONS ARE IN mm U.N.O.

REFERENCE DRAWINGS

– –

HOLDS:

1. –

REV.	DATE	DESCRIPTION	DRWN	CHK'D	APPR.
0	26-01-17	FOR PERMITTING			

5.1.2.e

LOCATION: ROTTUM

WELLS: RTM-01

VERMILION ENERGY

TITLE: PLOTPLAN

REF. No.: HOLD

CAD No.:

SCALE: 1:250 | SIZE: A1 | DRAWING NUMBER: 1-32-RTM001-3-32-001 | SHEET: 001

E:\05. PROJECTS\0G17010- ROTTUM\3-PIPING\3.5-PLOTPLANS\VOG-153644-NLM-D-P-02001-01-A0.DWG