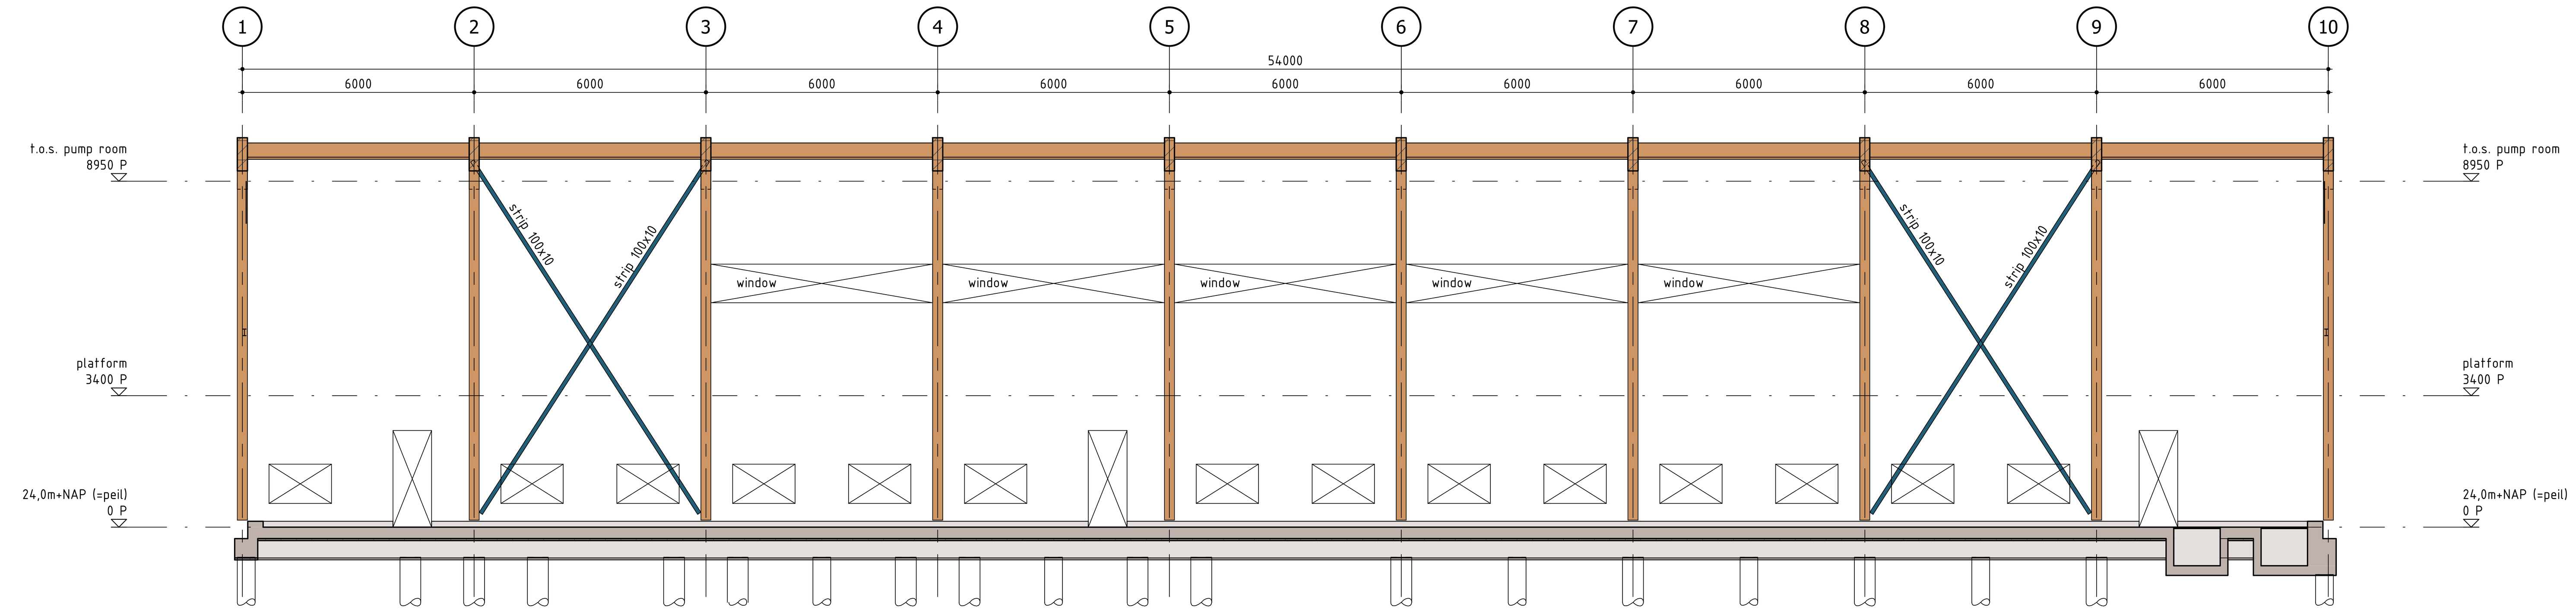

SECTION GRID A (wood construction)
1 : 100

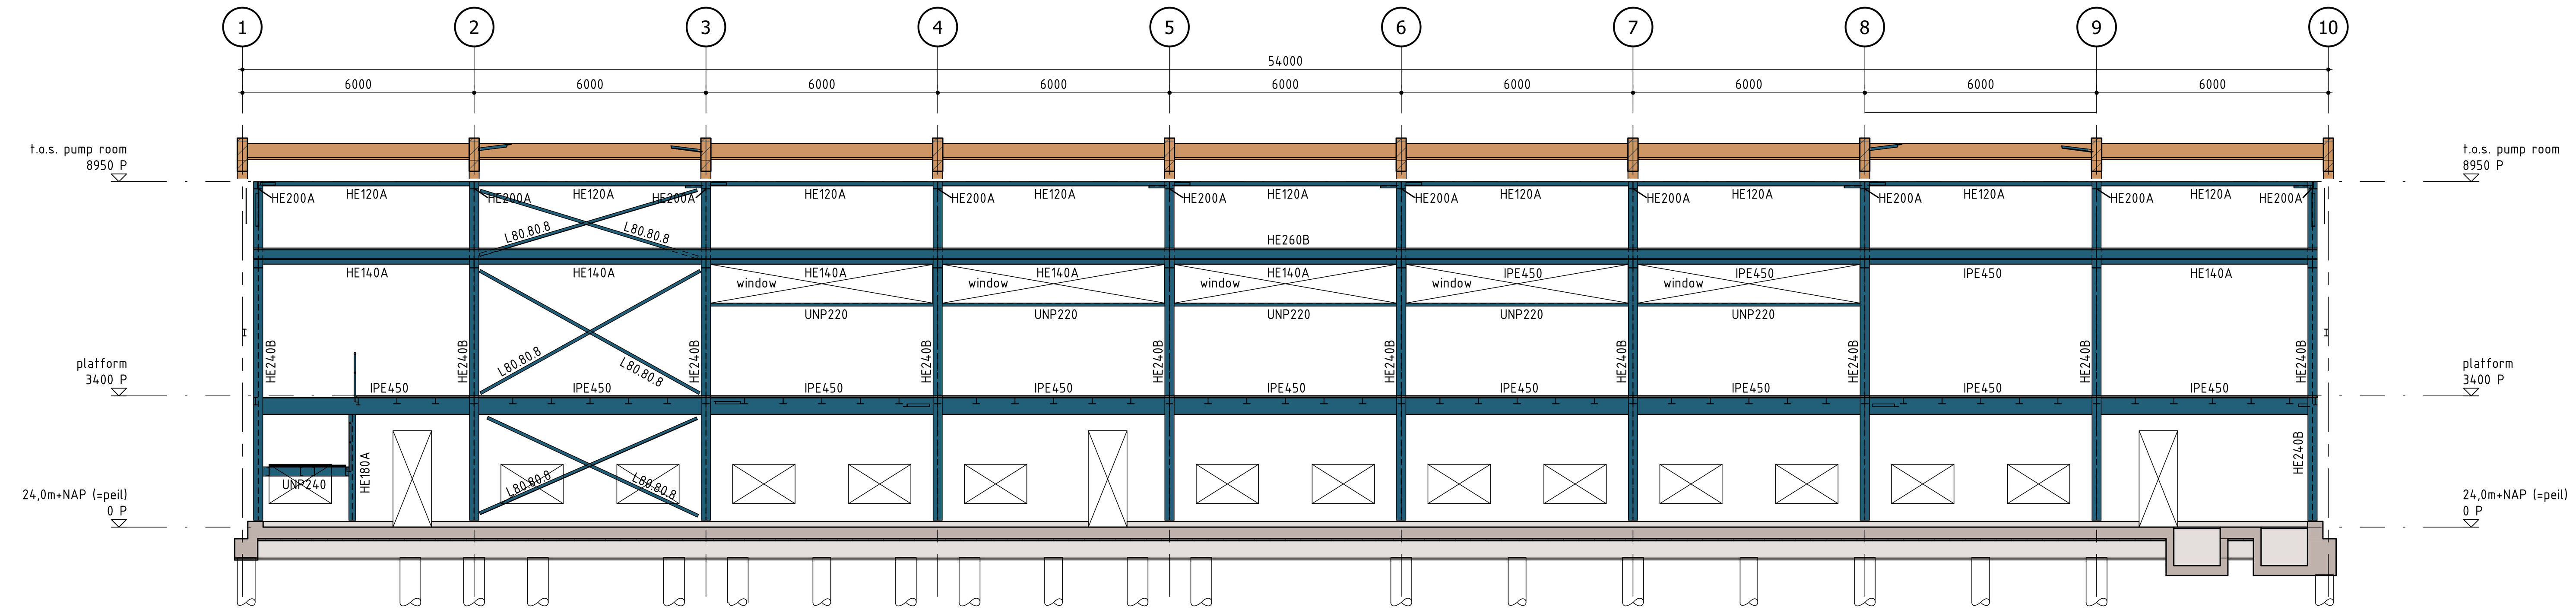

SECTION GRID A (steel construction)
1 : 100

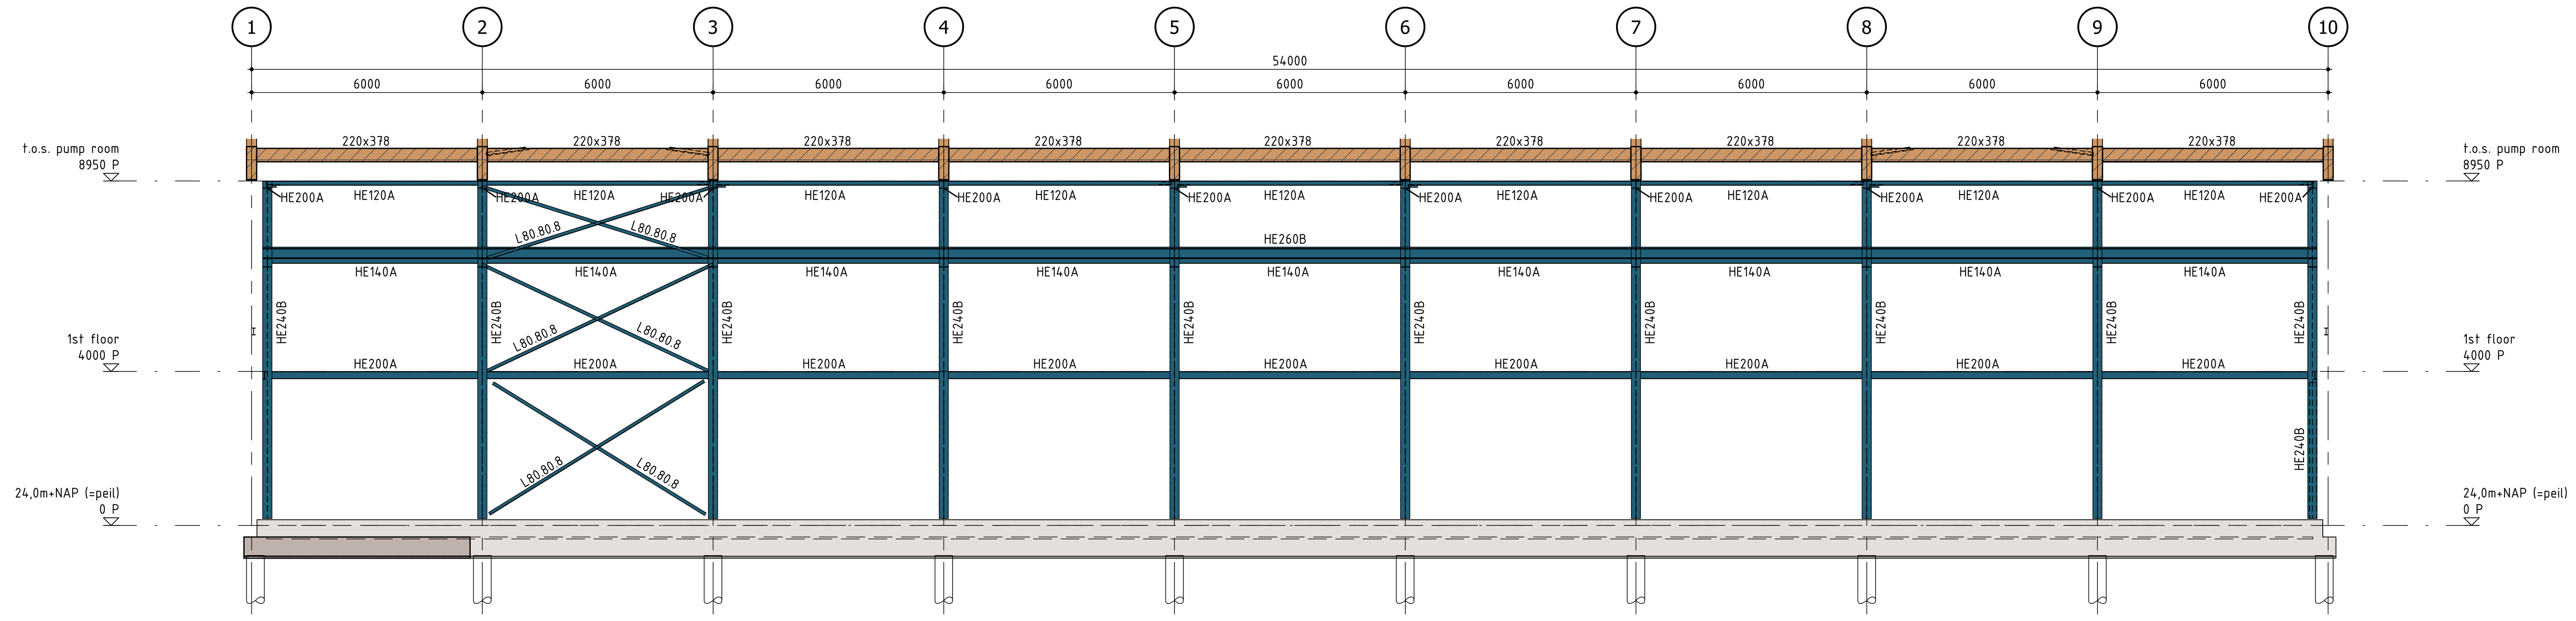

SECTION GRID C
1 : 100

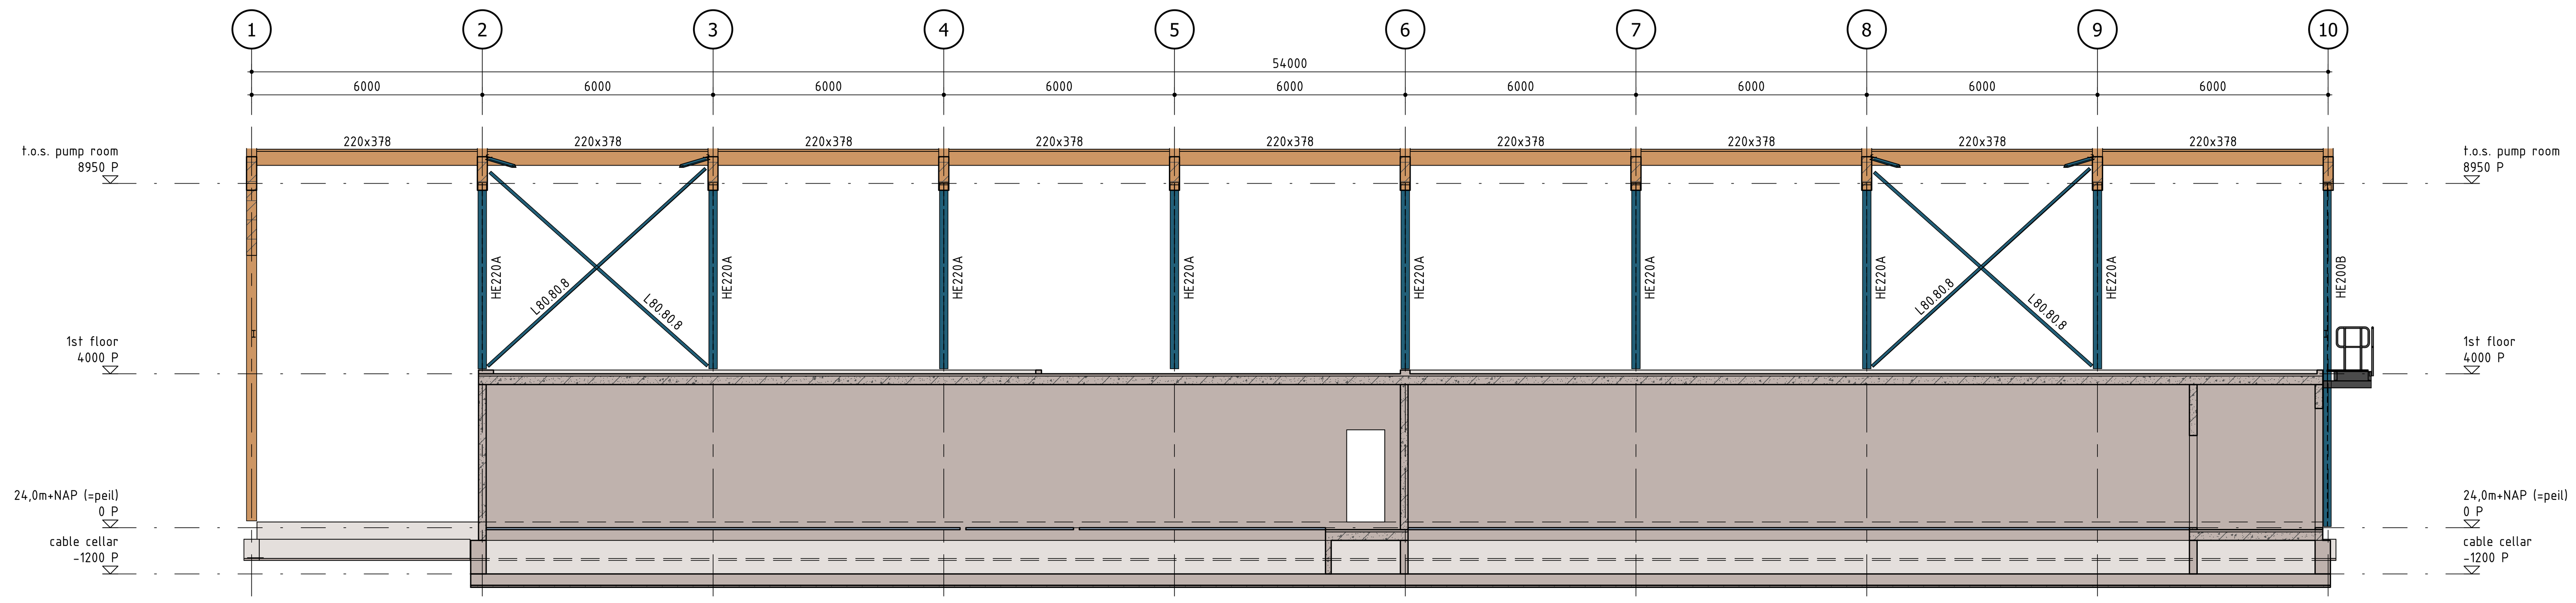

SECTION GRID D
1 : 100

Worley

energy | chemicals | resources

Worley Number: NR1038/C.01/0064
Client Number: 1.333.120

Rev.	Issue Date	Revision Description	Prepared by	Checked by	Disc Appr by	Proj Appr by
A	2021-05-31	For Building Permit	5.1.			

fact. no.	fct. dpt		processgr./-unit	itemcode/tag no.	project no.	size	higher reference doc. no.	part no
						A1		

title: PUMP BUILDING
Structural, sections grid A-C-D

fact./fact. dept: Nobian Industrial Chemicals B.V.

project: Brine Field Haaksbergen

rev.	date	by	dept	ckd
E				
D				
C				
B				
A				
-				

scale	dimensions in	Am. proj.	separate partslist	doc. type	abbr.
1:100	mm			13	DCO

location doc. no.

NOBIAN Nobian Industrial Chemicals B.V.

© Nobian PO Box 25, 7550GC Hengelo, The Netherlands

size A0 - doc. no. 1.333.120 sh.

31-5-2021 15:58:45 REVIT Architecture