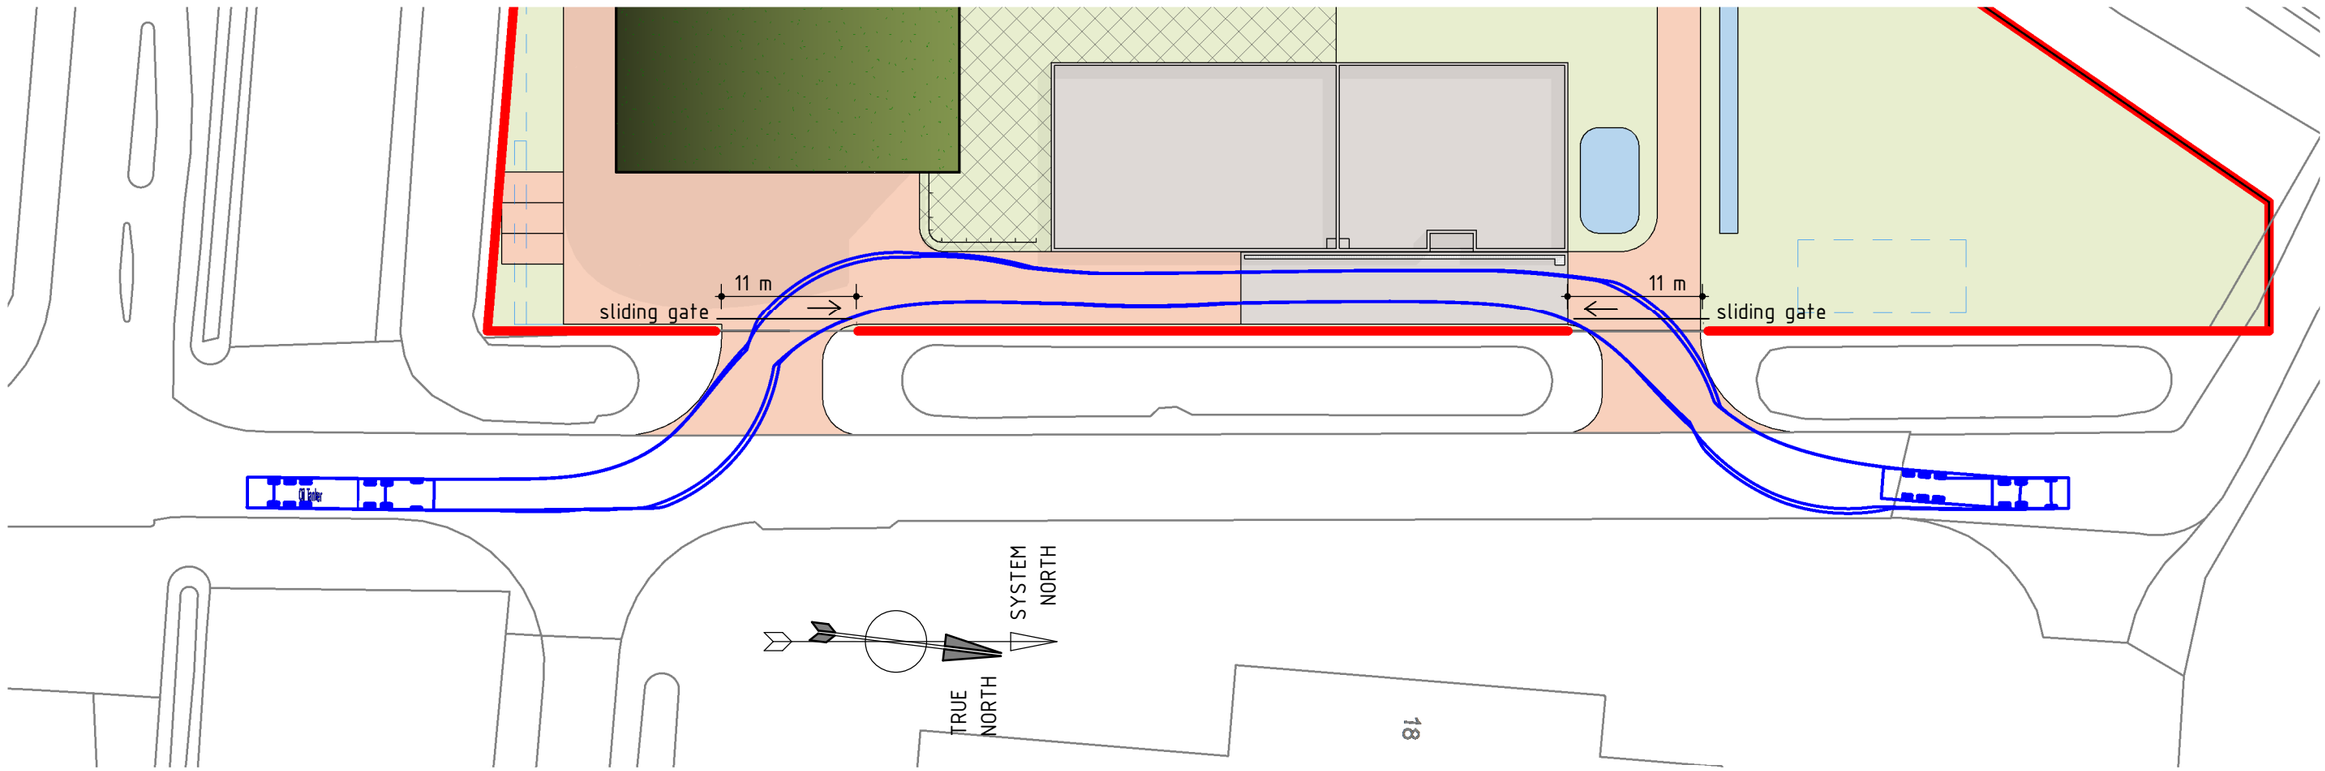

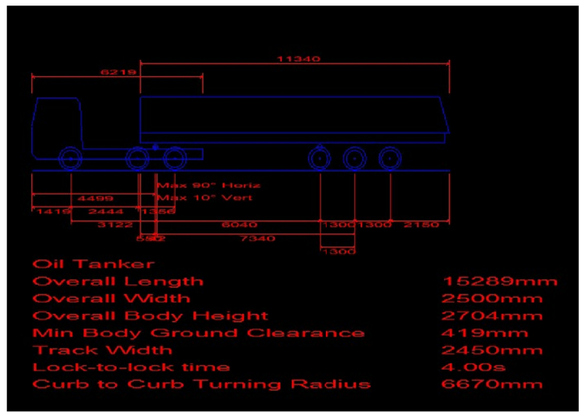

Worley
energy | chemicals | resources

Worley Number: NR1038/C.01/0125
Client Number: 1.333.133

Rev.	Issue Date	Revision Description	Prepared by	Checked by	Disc Appr by	Proj Appr by
A	2021-07-02	For Buidling Permit	VEN	LEW	LEW	VARO

fact. no.	fct. dpt		processgr./-unit	itemcode/tag no.	project no.	size	higher reference doc. no.	part no
						A3		

title: OVERALL PLOT PLAN
Tank truck driving route

fact./fact. dept: Nouryon Industrial Chemicals B.V.
project: Brine field Haaksbergen

rev.	date	by	dept	ckd
E				
D				
C				
B				
A				
-				

scale	dimensions in	Am. proj.	separate partslist	doc. type	abbr.
1:500	mm			12	DAR

location doc. no.

NOBIAN Nobian Industrial Chemicals B.V.

© Nobian PO Box 25, 7550GC Hengelo, The Netherlands

size A3 | doc. no. 1.333.133 | sh.

30-6-2021 14:43:23 REVIT Architecture