


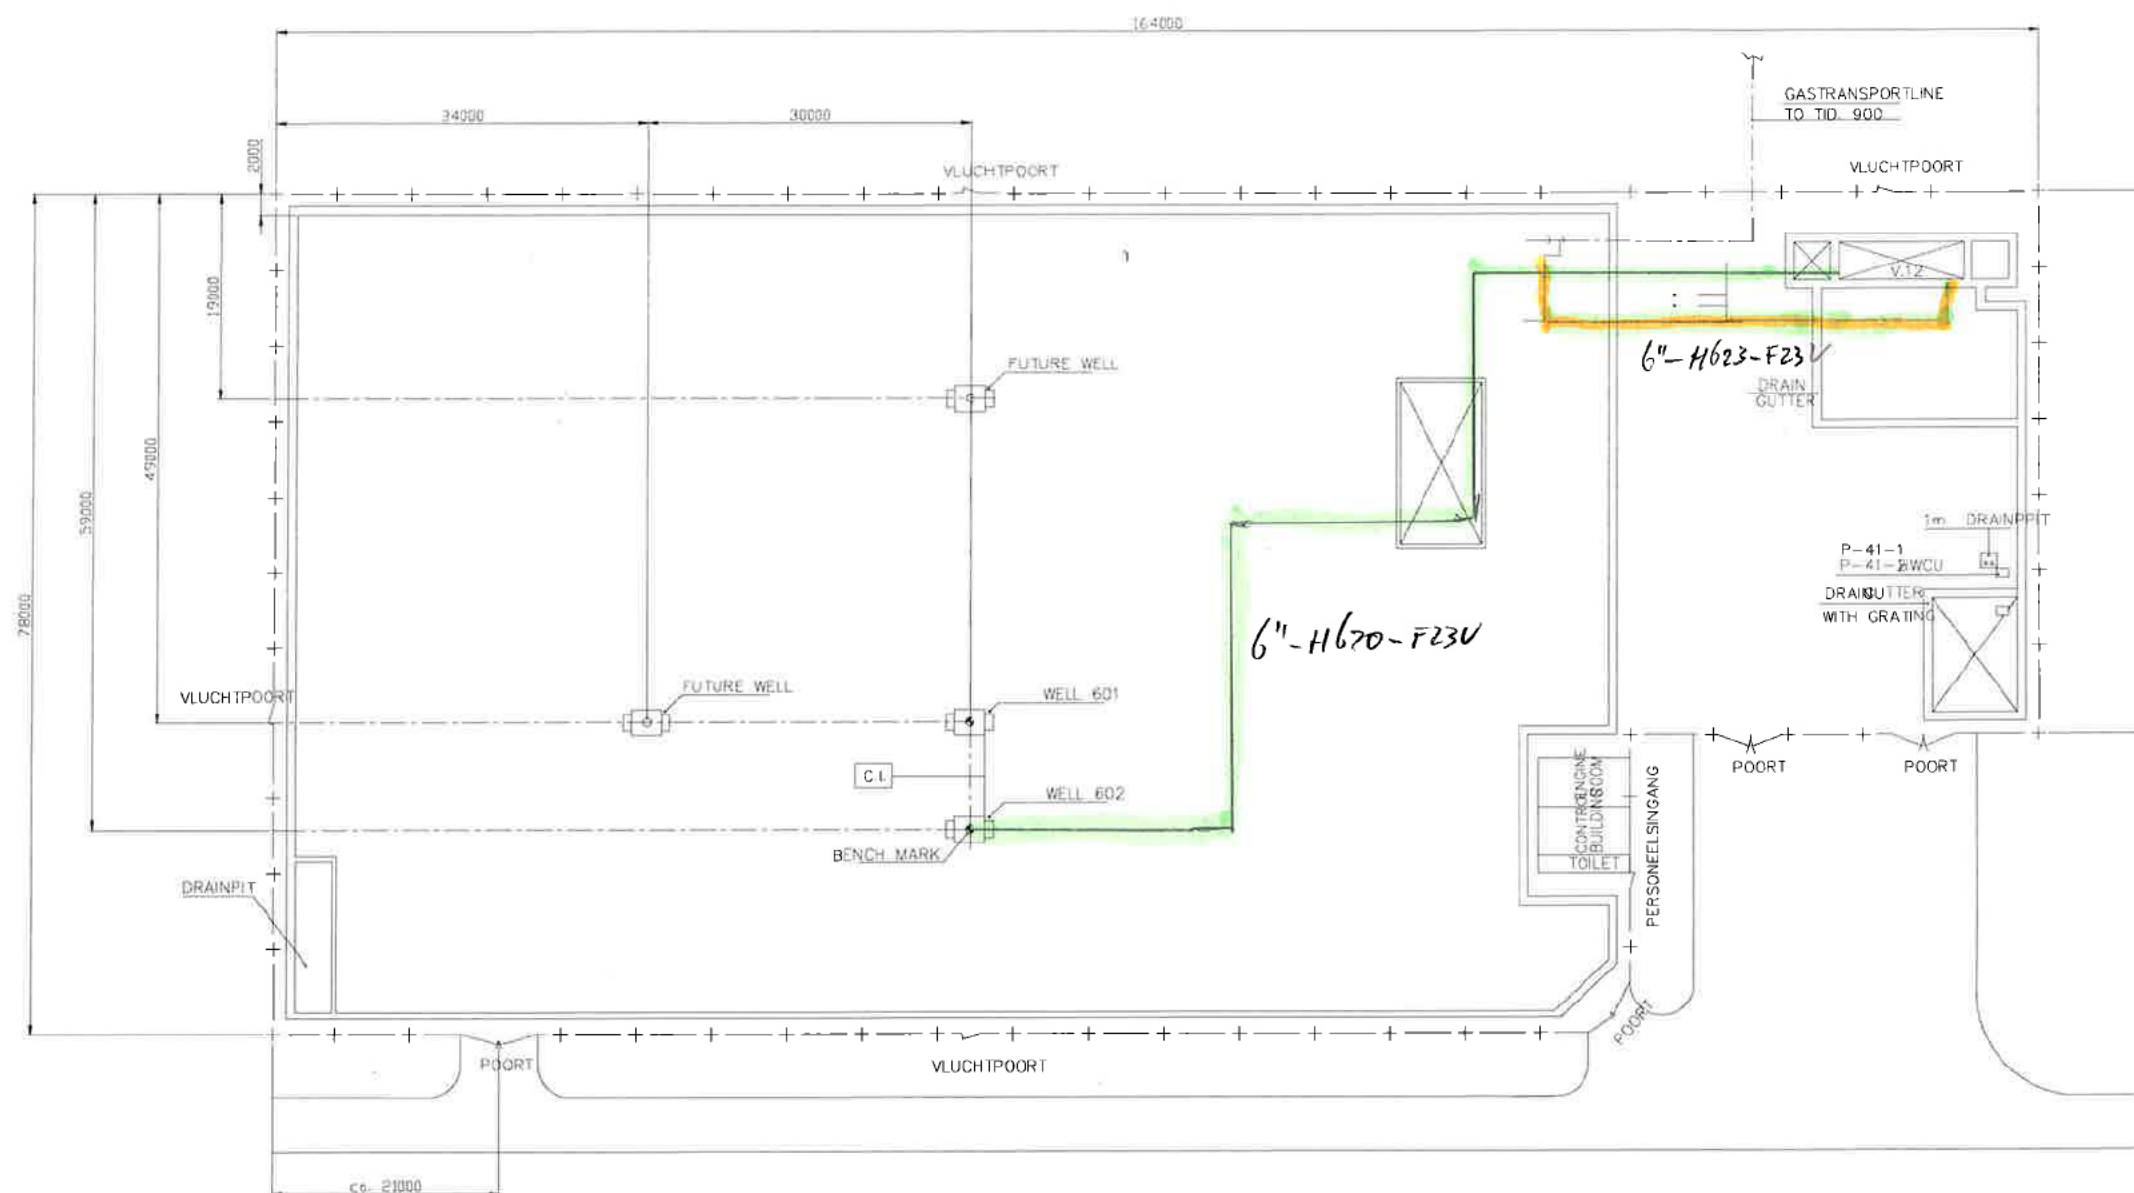

GENERAL NOTES	
PLANT ELEVATION 0.00 = HIGH POINT OF PAVING = TOP OF WELL PIT = NAP +1.92m	
FOR REFERENCE DOW'S SEE YARDPIPING KEYPLAN GSW N.	
INDICATED DIMENSIONS ARE ASSUMED TO BE CHECKED AT SITE AND ARE CONSIDERED	
ADDED A CHEMICAL INJECTION (CORROSION INHIBITOR) SYSTEM NEAR THE WELLHEAD AREA	

SIZE A1