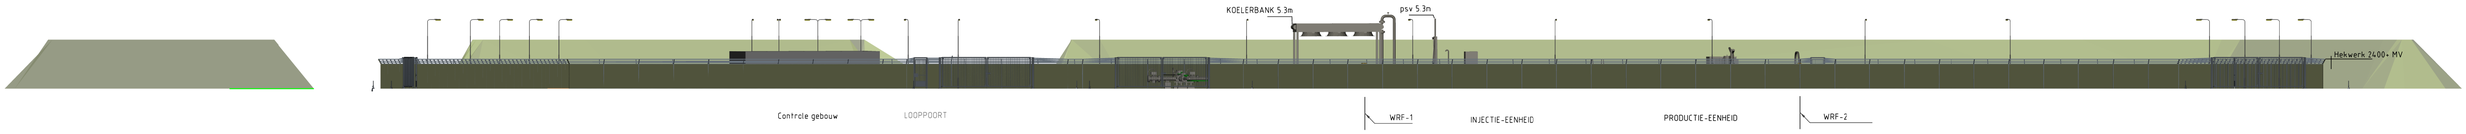

TERREINAANZICHT NOORD

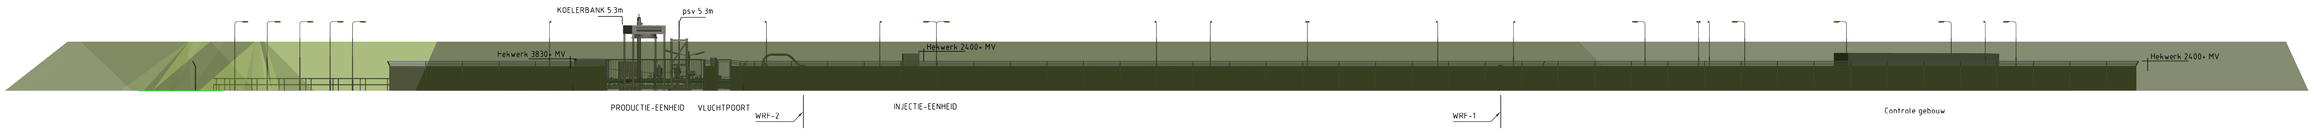

TERREINAANZICHT OOST

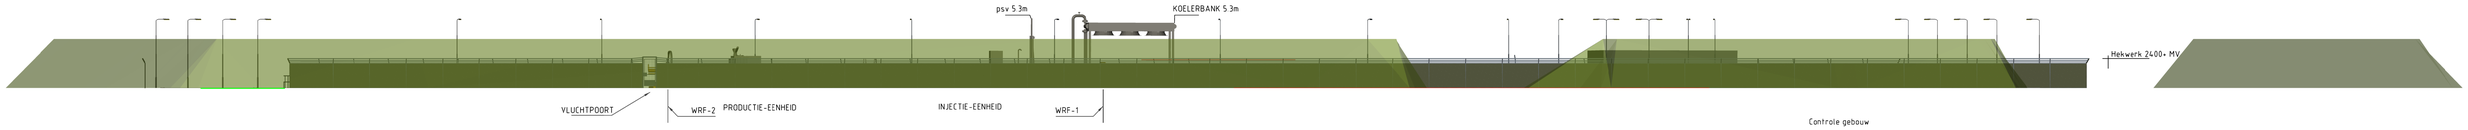

TERREINAANZICHT ZUID

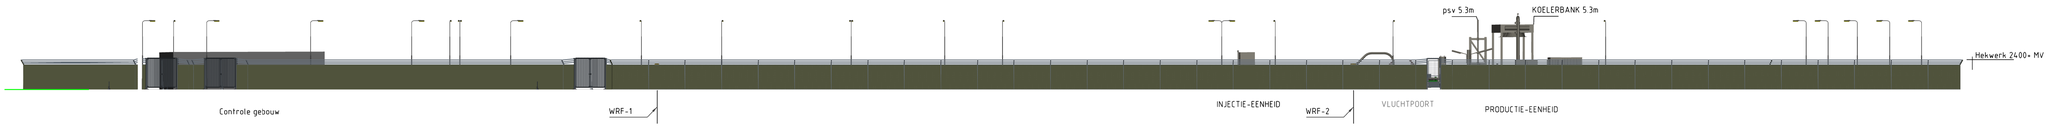

TERREINAANZICHT WEST

D									
C									
B									
A									
0	06	07	20		ORIGINAL	J.R.BI			
ISSUE REV.	dd	mm DATE	YY	STATUS	DESCRIPTION	DWN BY	CHK'D BY	CONTR. APPR.	NAM APPR.

This document is confidential. The copyright is vested in Nederlandse Aardolie Maatschappij B.V., Assen, the Netherlands. All rights reserved. Neither the whole nor any part of this document may be disclosed to any third party or reproduced, stored in any retrieval system or transmitted in any form or by any means (electronic, mechanical, reprographic, recording or otherwise) without the prior written consent of the copyright owner. 1996.

TITLE:

AANZICHT

Omgevingsvergunning t.b.v. Bouw

LOCATIE WARFFUM

CAD PROGRAM MICROSTATION

FIELD ABBR.	PLANT CODE	GROUP CODE	DSPL. CODE	CAT. CODE	MV/WO/FP	SCALE 1 : 250

NAM

ENGINEERED BY:

NEDERLANDSE AARDOLIE MIJ. B.V. ASSEN

DWG No. EP201804202569003 REV. 0

TL –

SHEET 3 OF 3

SIZE A1