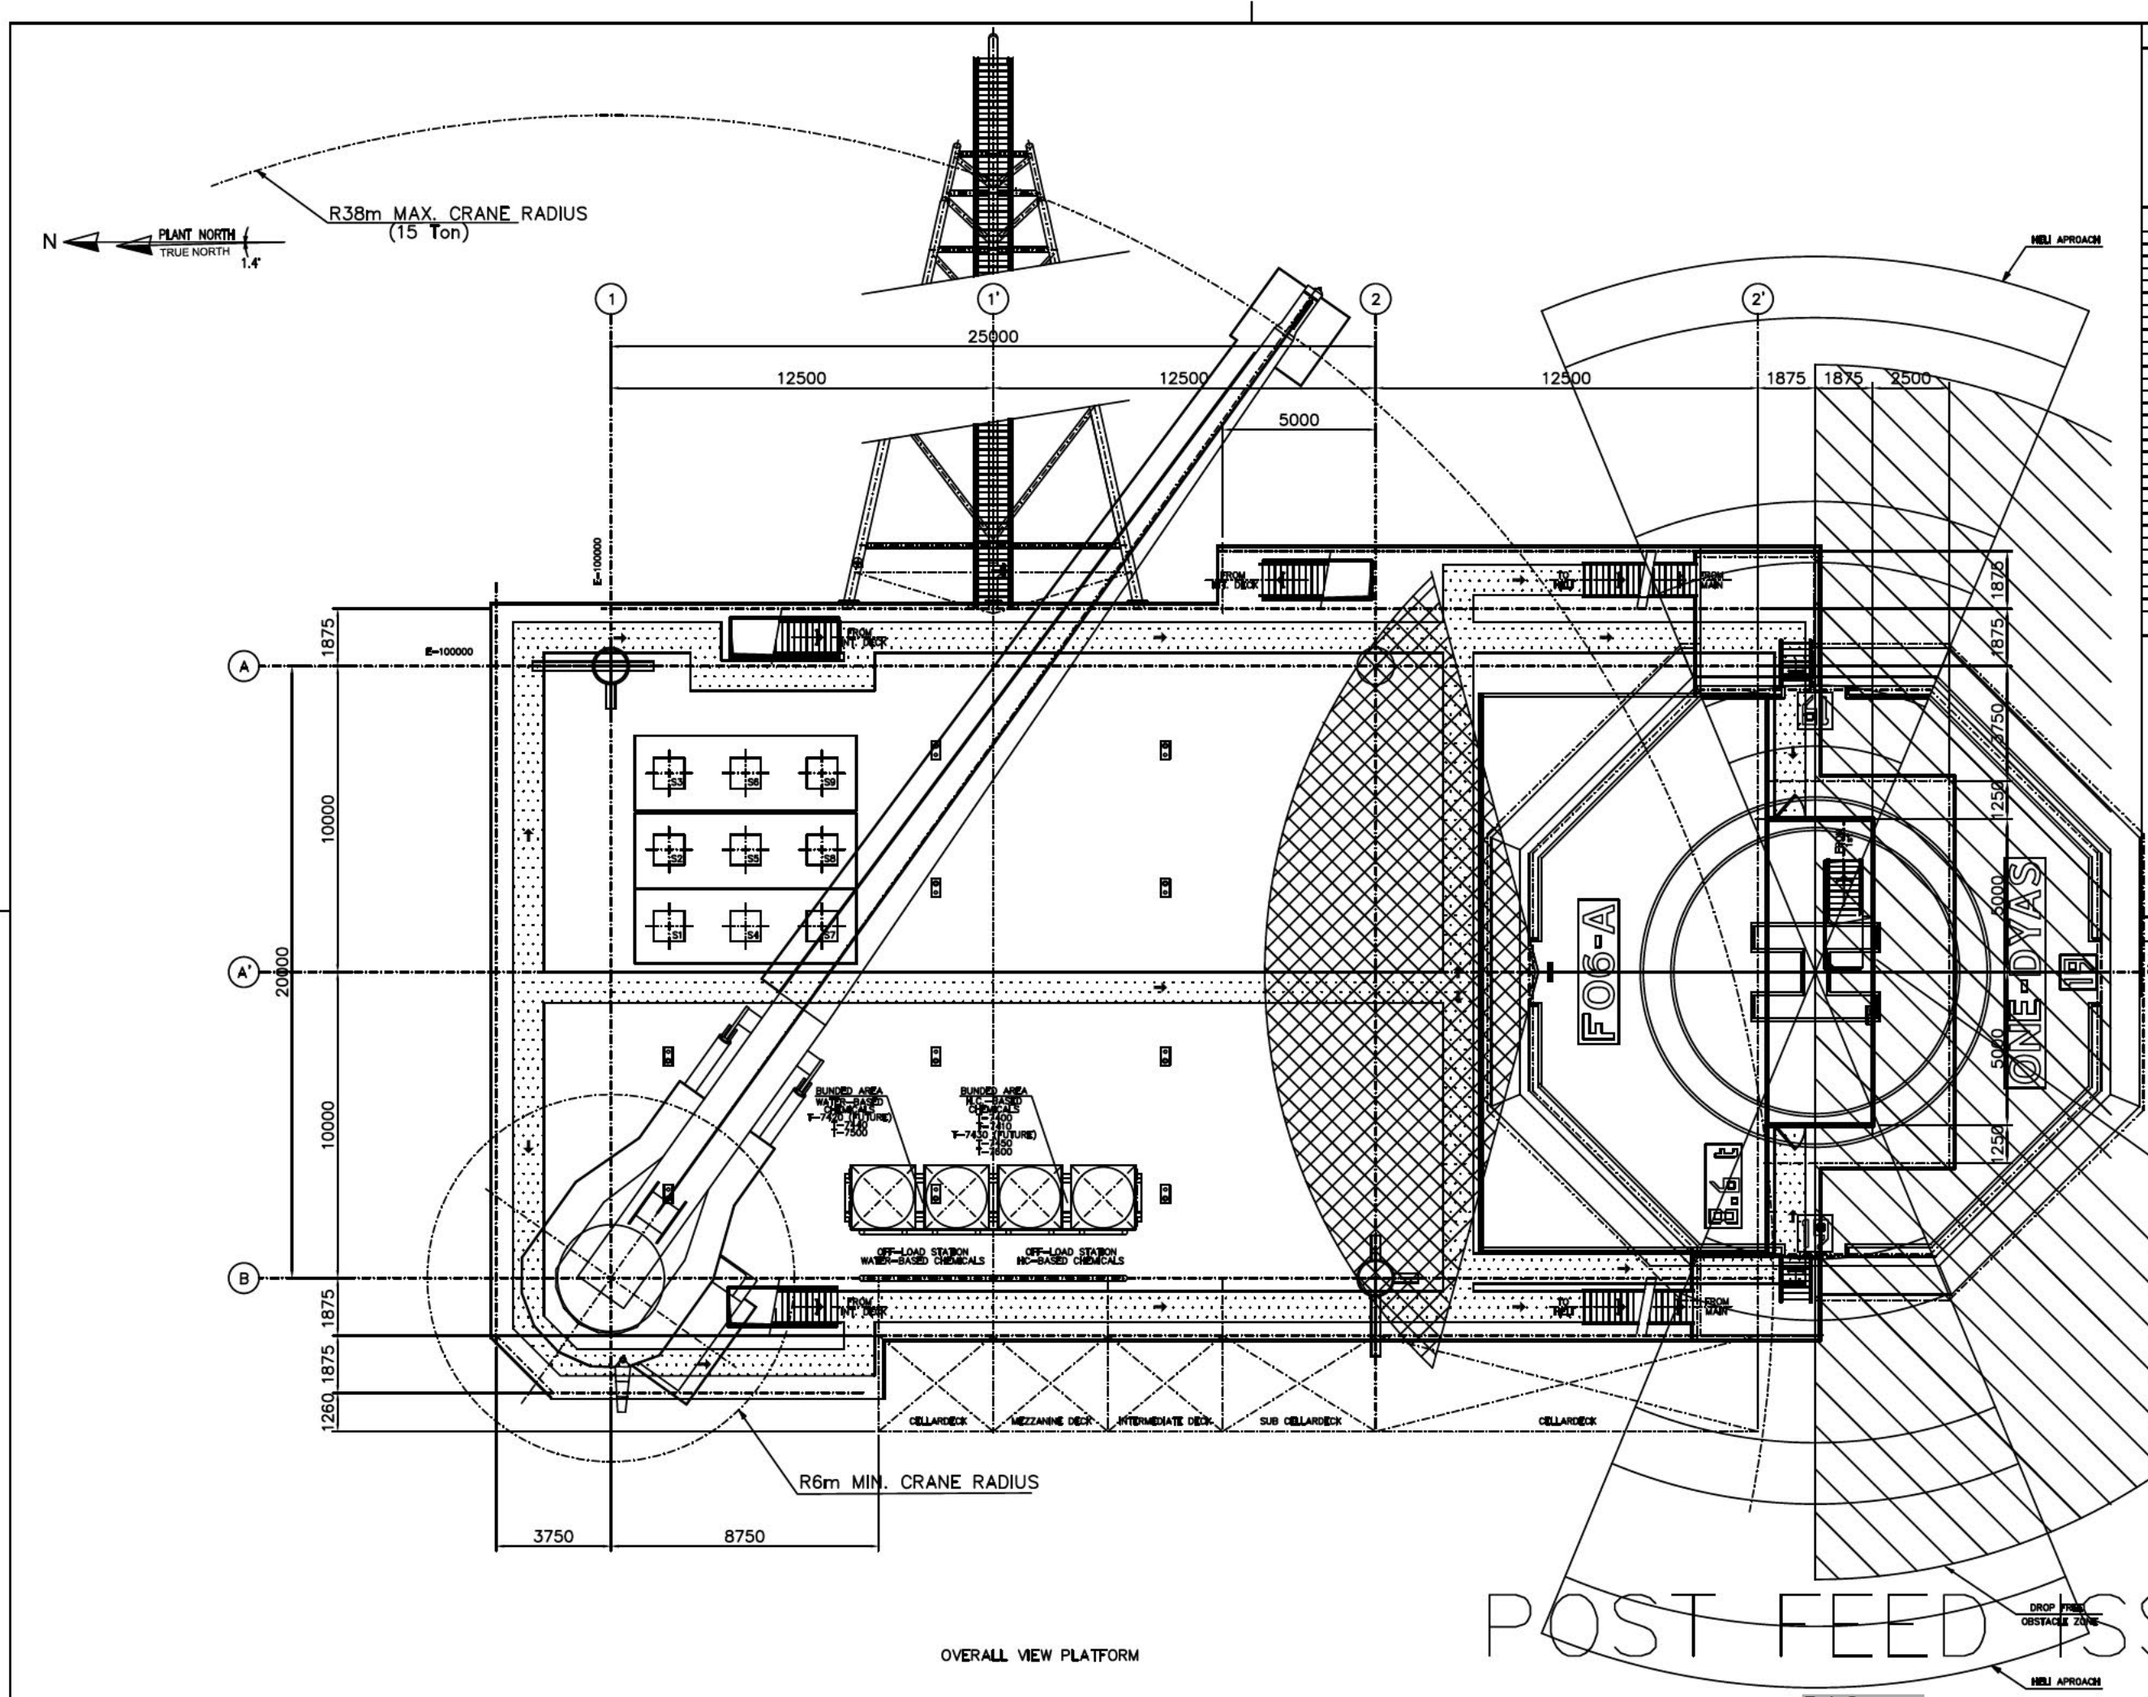

POST FEED ISSUE

OVERALL VIEW PLATFORM

GENERAL NOTES

1.- DIMENSIONS IN mm

EQUIPMENT

TAG NR.	DESCRIPTION	WEIGHT

LEGEND

- FIREWALL A60
- WINDWALL
- PLATE
- TEARPLATE 10/12
- GRATING 30x30
- ESCAPE ROUTE

HOLD POINTS

1. FINAL EQUIPMENT INFO
2. FINAL STRUCTURE INFO

03	21	06	2026	FOR COMMENTS
04A	28	02	2025	POST FEED ISUE
04	19	07	2024	FOR APPROVAL
01	0	12	2023	INTERNAL REVIEW
ISSUE BY	DD	MM	YYYY	REVISION DESCRIPTION
	REVISION DATE			

5.1.2.e

DRAWN BY | CHECKED BY | APPROVED BY

This document is confidential. The copyright is vested in ONE-Dyas B.V. regarding the information. All rights reserved. Neither the whole nor any part of this document may be disclosed to any third party or reproduced, stored in any retrieval system or transmitted in any form or by any means (electronic, mechanical, reprographic, recording or otherwise) without the prior written consent of the copyright owner. [illegible]

DESIGNED by: ONE-Dyas bv | SCALE: 1:100 | PAPER SIZE: A1

one dyas — ONE-Dyas B.V. Amsterdam

TITLE: PLOTPLAN
OVERALL VIEW DRILLING RIG-OVER
T.O.B. EL. +43500

AREA	DISCIPLINE	SEQUENCE	PAGE	DOCUMENT CODE	SHEET NR	REVISION
F06A	4	51	0	42500	01	04A

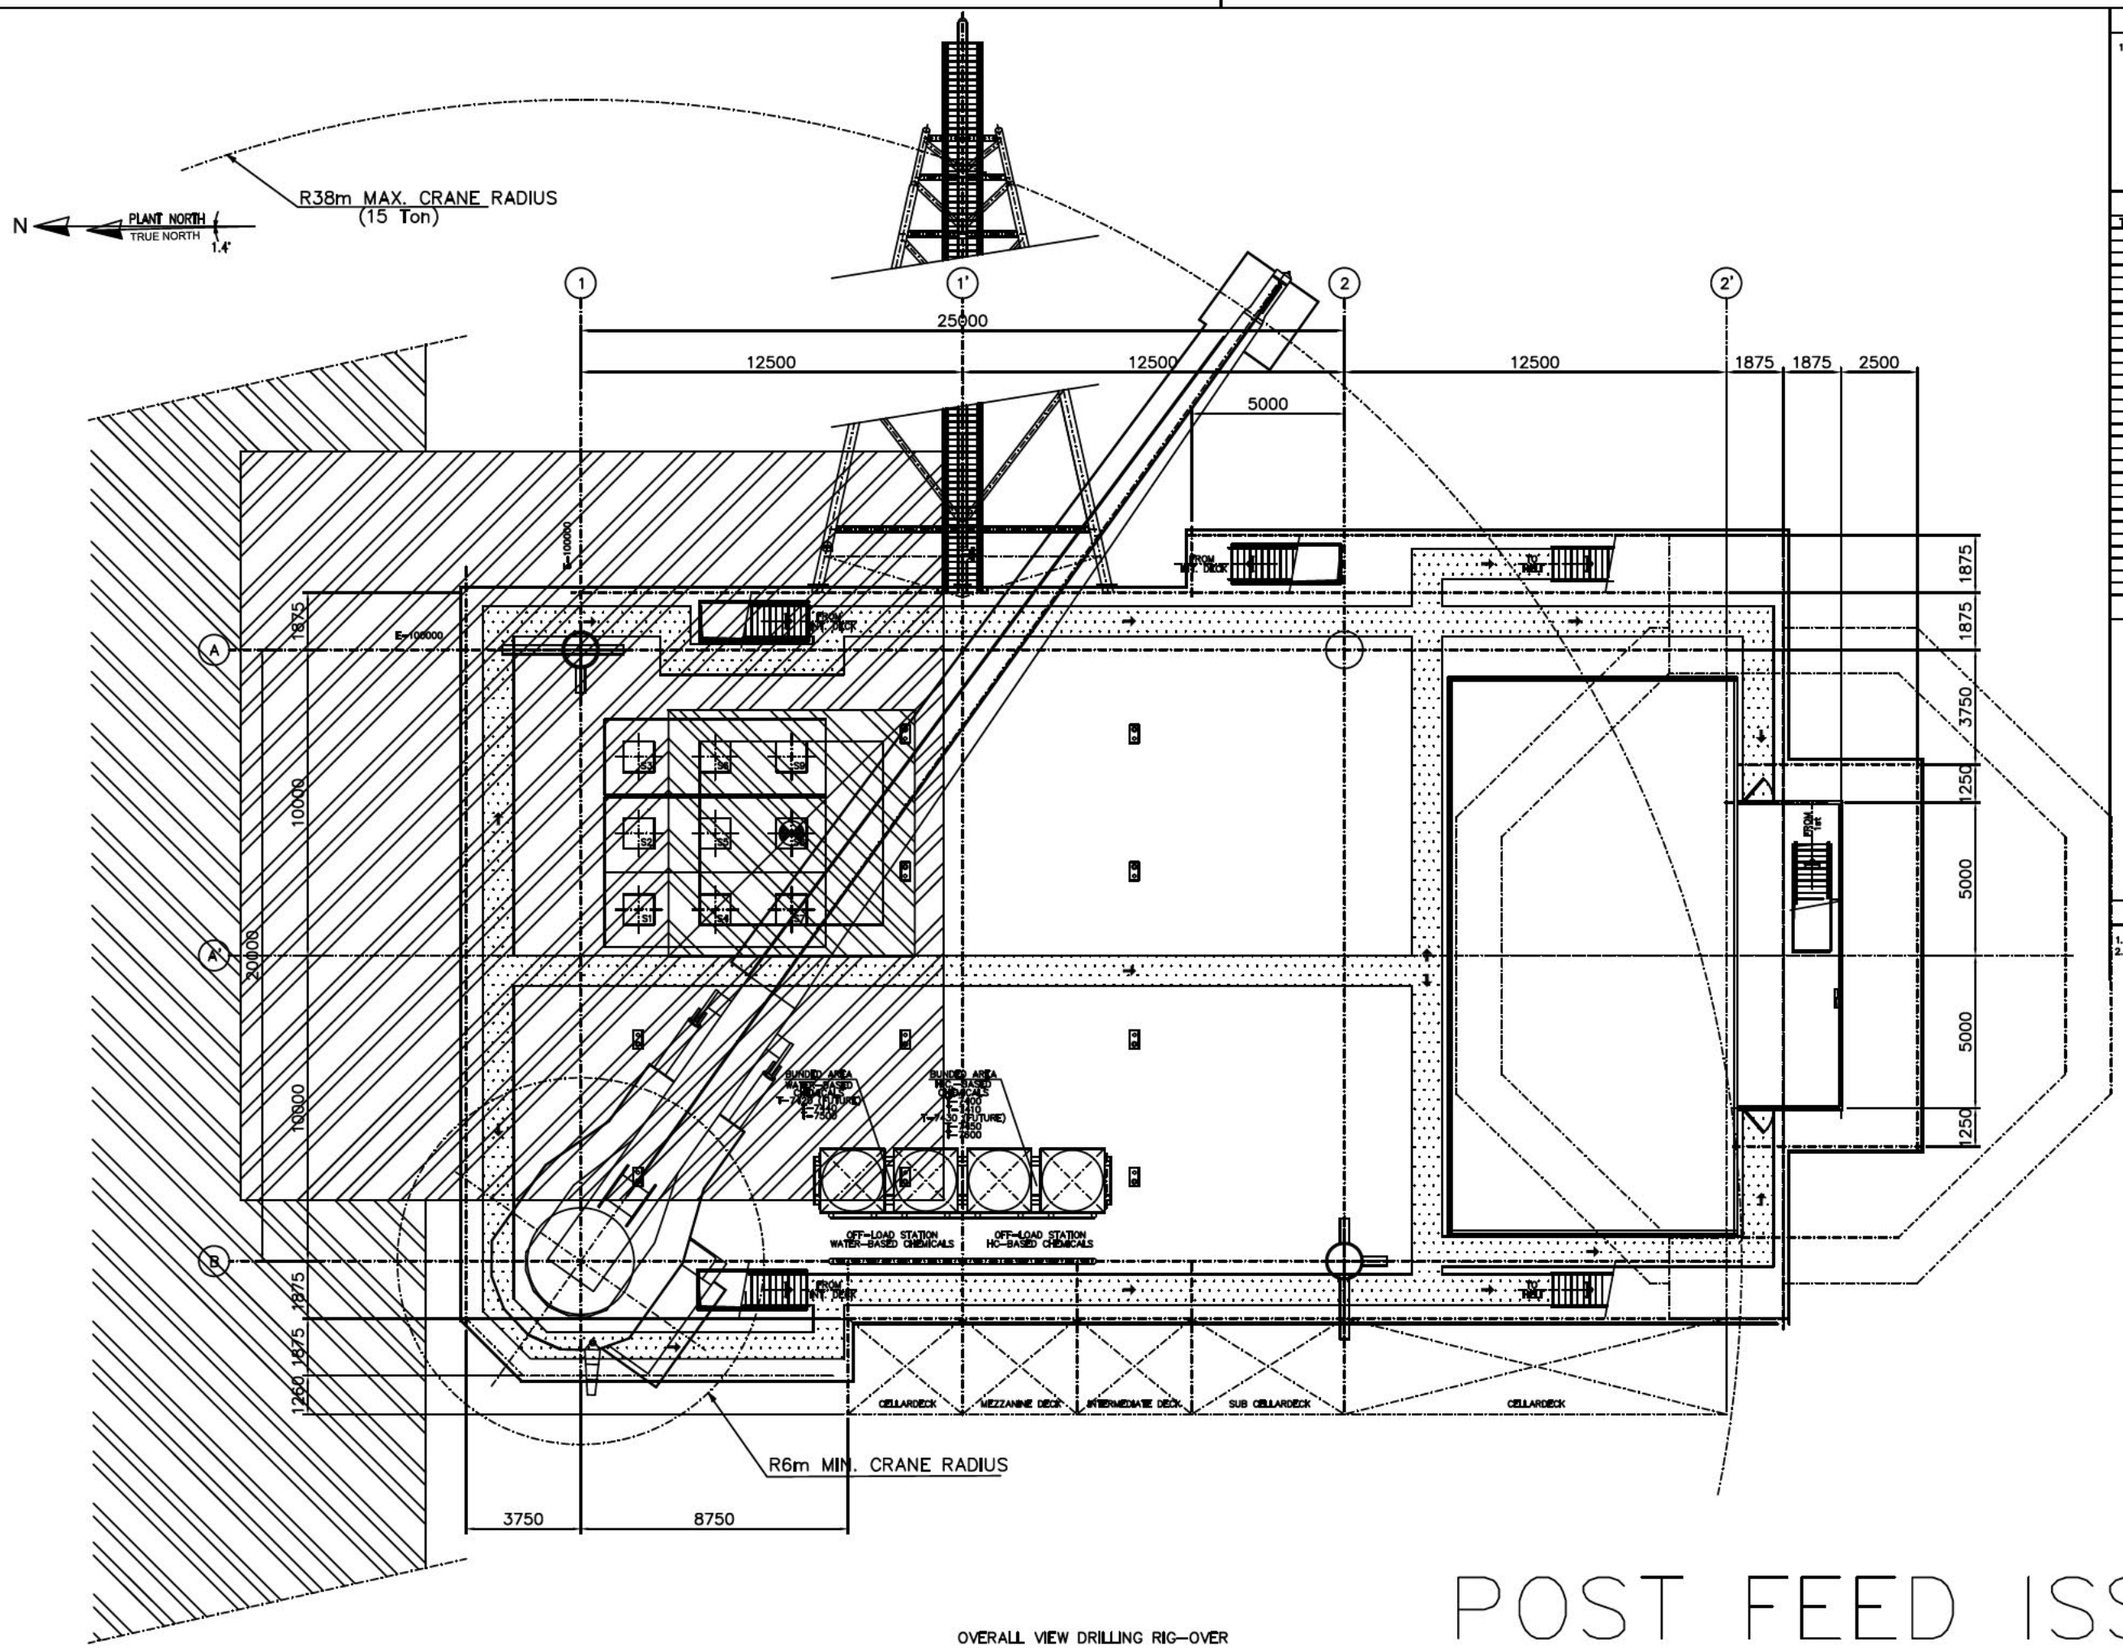

OVERALL VIEW DRILLING RIG-OVER

POST FEED ISSUE

GENERAL NOTES

1- DIMENSIONS IN mm

EQUIPMENT

TAG NR.	DESCRIPTION	WEIGHT

LEGEND

- FIREWALL A60
- WINDWALL
- PLATE
- TEARPLATE 10/12
- GRATING 30x30
- ESCAPE ROUTE

HOLD POINTS

1. FINAL EQUIPMENT INFO
2. FINAL STRUCTURE INFO

REV	DD	MM	YYYY	DESCRIPTION	DRAWN BY	CHECKED BY	APPROVED BY
03	05	07	2024	FOR COMMENTS			
02	16	02	2024	ADDED DIMENSIONS, BRACINGS AND ESCAPE ROUTES			
03A	28	02	2025	POST FEED ISSUE			
0	0	12	2023	INTERNAL REVIEW			

5.1.2.e

DRAWING BY: ONE-Dyas bv | SCALE: 1:100 | PAPER SIZE: A1

This document constitutes the copyright of the ONE-Dyas B.V. Amsterdam, the Netherlands. All rights reserved. Neither the whole or any part of this document may be reproduced in any form or by any means (electronic, mechanical, reprography, recording or otherwise) without prior written consent of the copyright owner. DFS.

ONE-Dyas B.V. Amsterdam

TITLE: PLOTPLAN
OVERALL VIEW DRILLING RIG-OVER
T.O.B. EL. +150000

ORIGINATOR	DISCIPLINE	SUBDISCIPLINE	TYPE	SEQUENTIAL NUMBER	SHEET NR.	REVISION
F06A	4	51	0	42500	02	03A

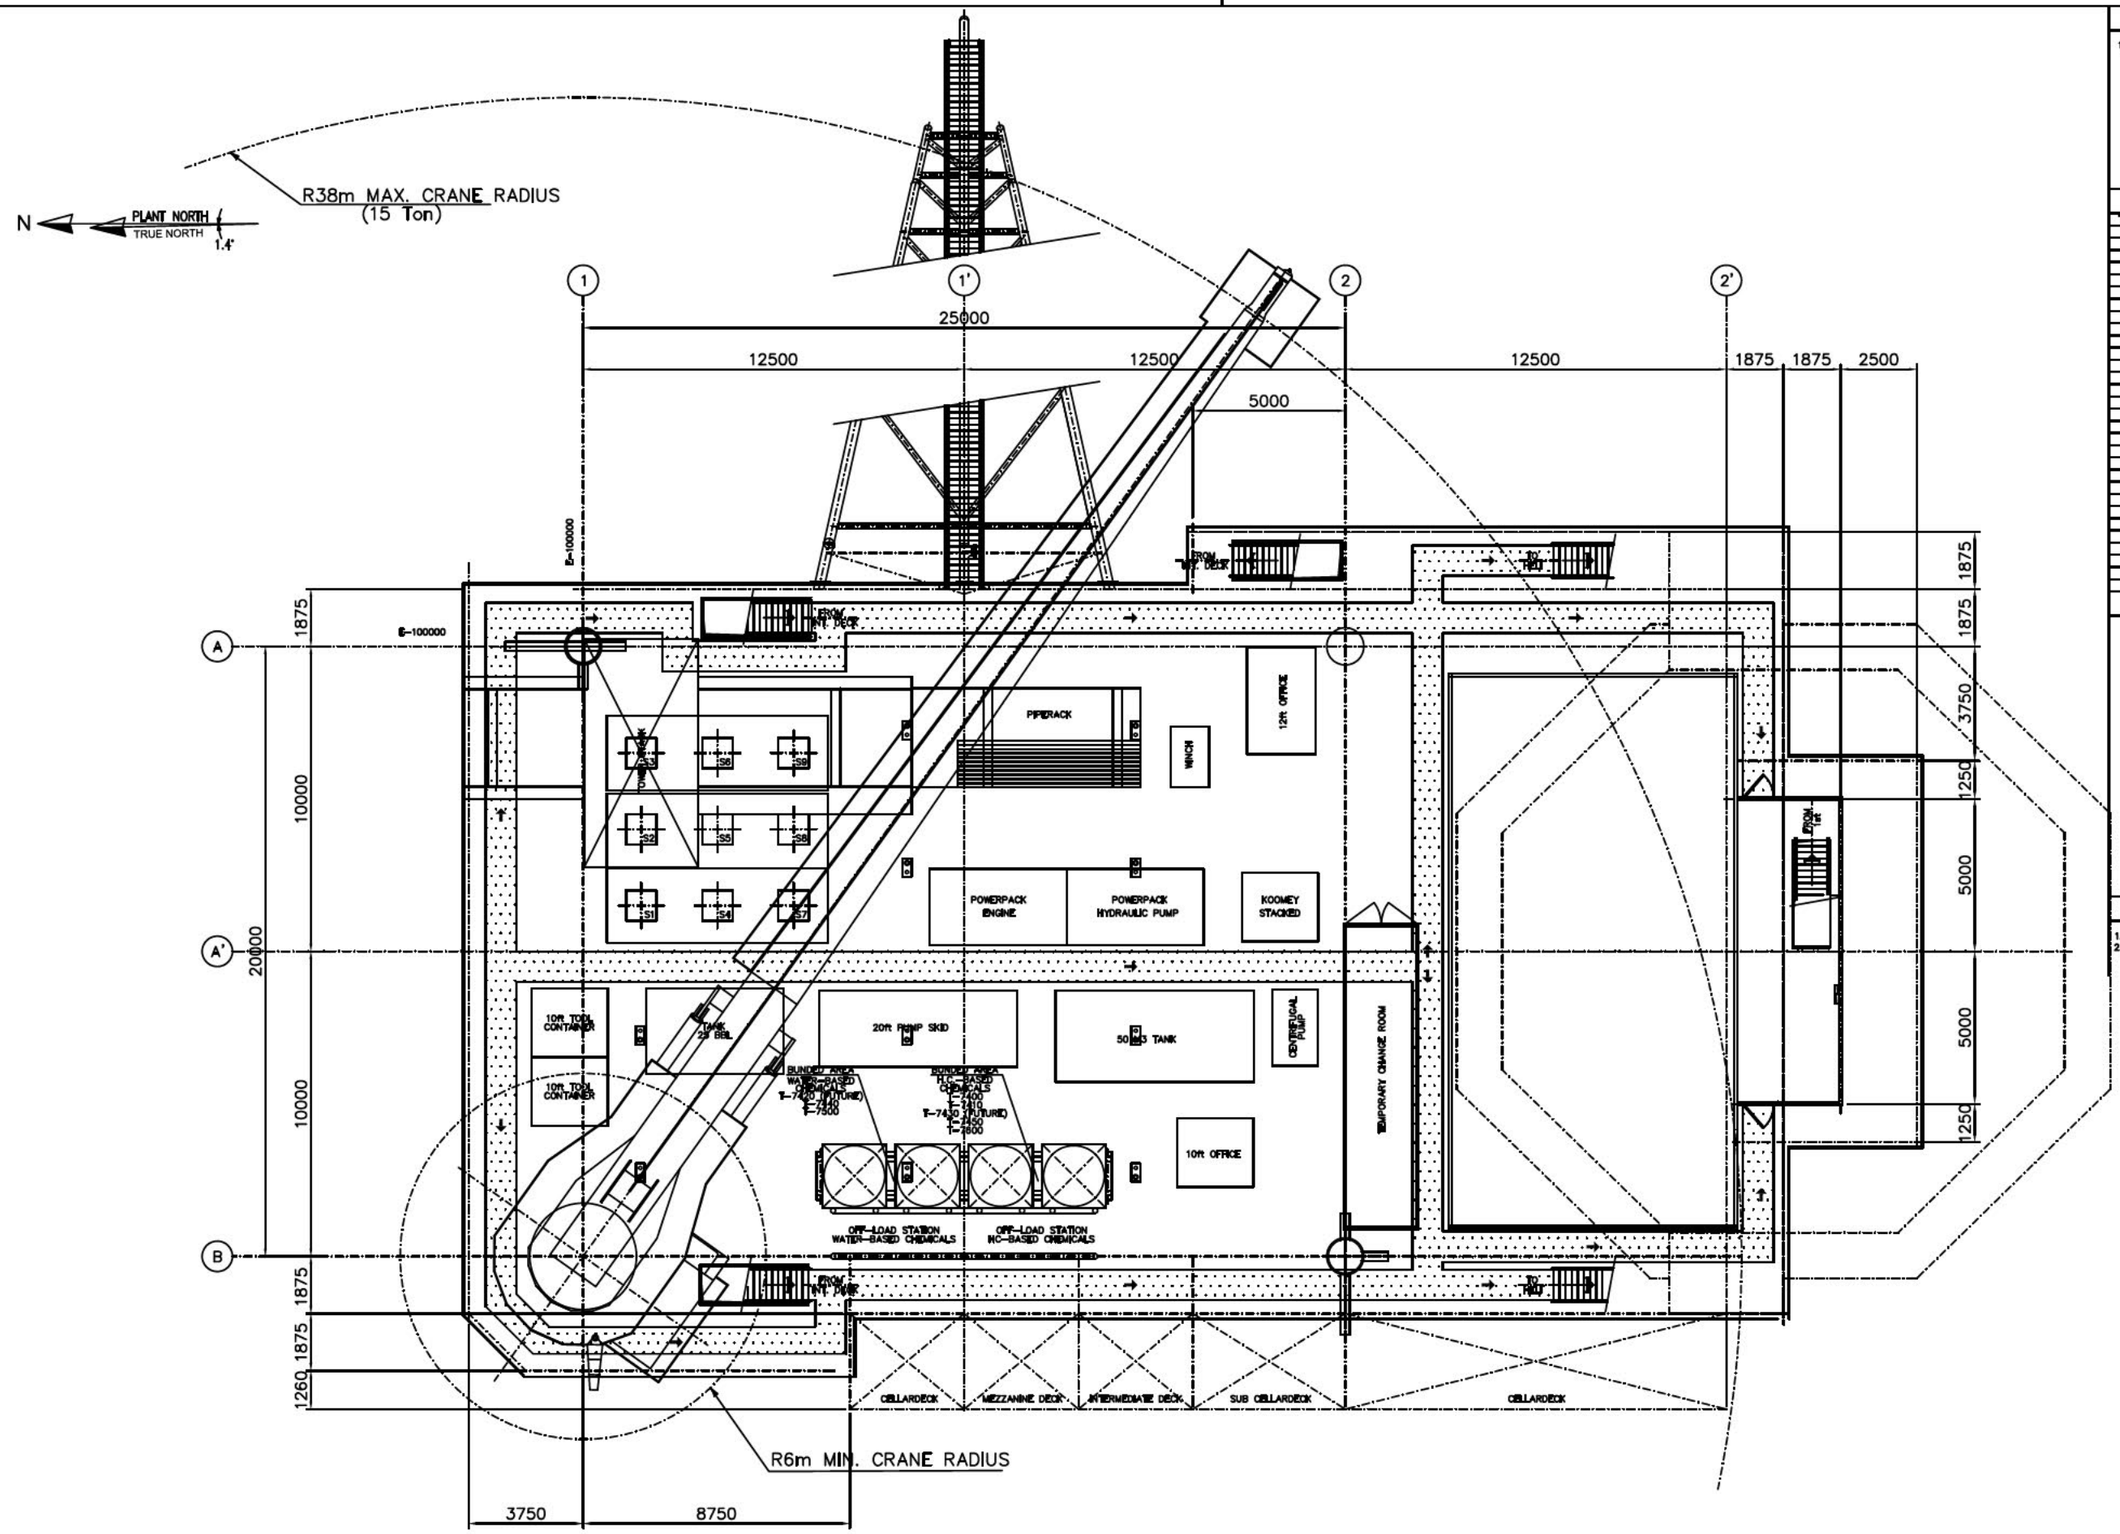

GENERAL NOTES

1- DIMENSIONS IN mm

EQUIPMENT

TAG NR.	DESCRIPTION	WEIGHT

LEGEND

- FIREWALL A60
- WINDWALL
- PLATE
- TEARPLATE 10/12
- GRATING 30x30
- ESCAPE ROUTE

HOLD POINTS

1. FINAL EQUIPMENT INFO
2. FINAL STRUCTURE INFO

POST FEED ISSUE

OVERALL VIEW HYDRAULIC WORK OVER WELL INTERVENTION

5.1.2.e

03	05	07	2024	FOR COMMENTS
02	16	02	2024	ADDED DIMENSIONS, DRAWINGS AND ESCAPE ROUTES
03A	28	02	2023	POST FEED ISSUE
0	0	12	2023	INTERNAL REVIEW

DATE REV — DD MM YYYY — REVISION DATE — REVISION DESCRIPTION — DRAWN BY — CHECKED BY — APPROVED BY

ENGINEERING: ONE-Dyas bv — SCALE: 1:100 — PAPER SIZE: A1

This document is confidential. The copyright is vested in ONE-Dyas B.V. Amsterdam, the Netherlands. All rights reserved. Neither this whole nor any part of this document may be disclosed to any third party or reproduced, stored in any retrieval system or transmitted in any form or by any means, electronic, mechanical, reprographic, recording or otherwise, without the prior written consent of the copyright owner, ONE-Dyas B.V.

ONE-Dyas B.V. Amsterdam

TITLE: PLOTPLAN
OVERALL VIEW HYDRAULIC WORK-OVER WELL INTERVENTION
T.O.B. EL. +66500

ASSEMBLY	DISCIPLINE	DOCUMENT TYPE	SHEET	DOCUMENT NUMBER	SUBNR	REVISION
F06A	4	51	0	42500	03	03A

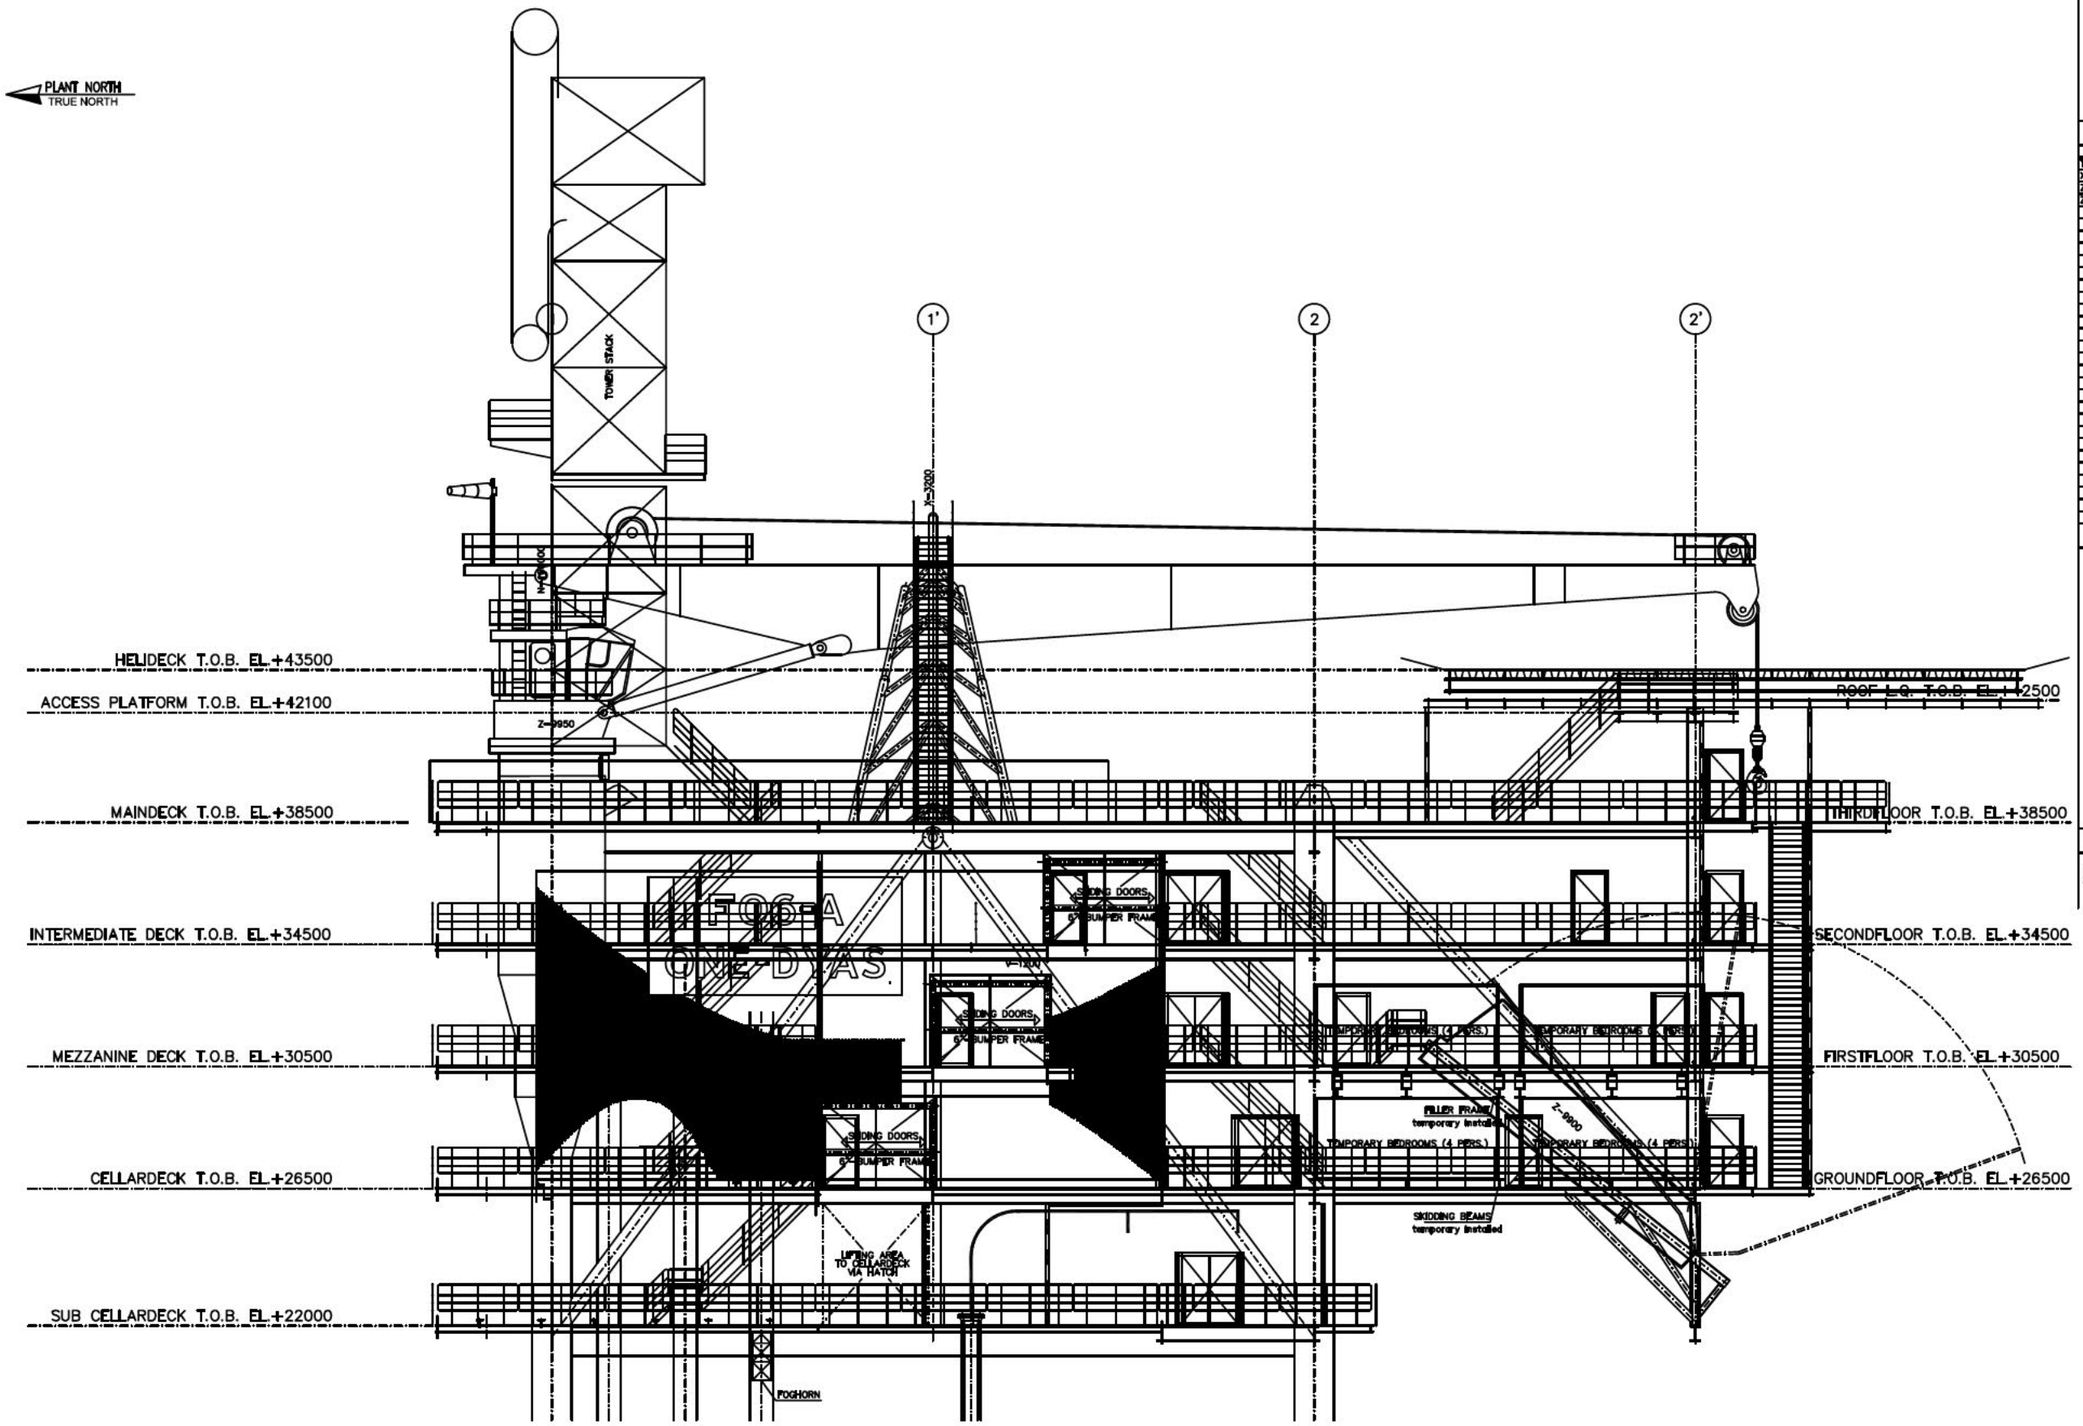

PLATFORM LOOKING EAST

GENERAL NOTES

1– DIMENSIONS IN mm

EQUIPMENT

TAG NR.	DESCRIPTION	WEIGHT
Y=7300	DIESEL STORAGE TANK	
X=3200	VENT TIP	
Z=9900	FREE FALL LIFEBOAT PACKAGE	
Z=9950	CRANE PACKAGE	

LEGEND

FIREWALL A60

WINDWALL

WEATHER SHEETING

HOLD POINTS

1. FINAL EQUIPMENT INFO
2. FINAL STRUCTURE INFO

POST FEED ISSUE

5.1.2.e

REV	DATE			DESCRIPTION
02A	28	02	2025	POST FEED ISSUE
02	05	07	2024	FOR COMMENTS
01	16	02	2024	ISSUED FOR FEED
0	0	12	2023	INTERNAL REVIEW

DRAWN BY: BP | CHECKED BY: BH | APPROVED BY: TYYY

DESIGNED BY: ONE-Dyas bv | SCALE: 1:10 | PAPER SIZE: A1

This document is confidential. The copyright is vested in ONE-Dyas B.V., Amsterdam, the Netherlands. All rights reserved. Neither this whole nor any part of this document may be disclosed to any third party or reproduced, stored in any retrieval system or transmitted in any form or by any means (electronic, mechanical, reprographic, recording or otherwise) without the prior written consent of the copyright owner. ©ONE-Dyas B.V.

ONE-Dyas B.V.
Amsterdam

TITLE: PLOTPLAN
SIDEVIEW LOOKING PLATFORM EAST

AREA CODE	DISCIPLINE	SPECIFIC CODE	PHASE	DOCUMENT CODE	SHEET NR.	REVISION
F06A	4	51	0	42501	01	02A

SIZE A4

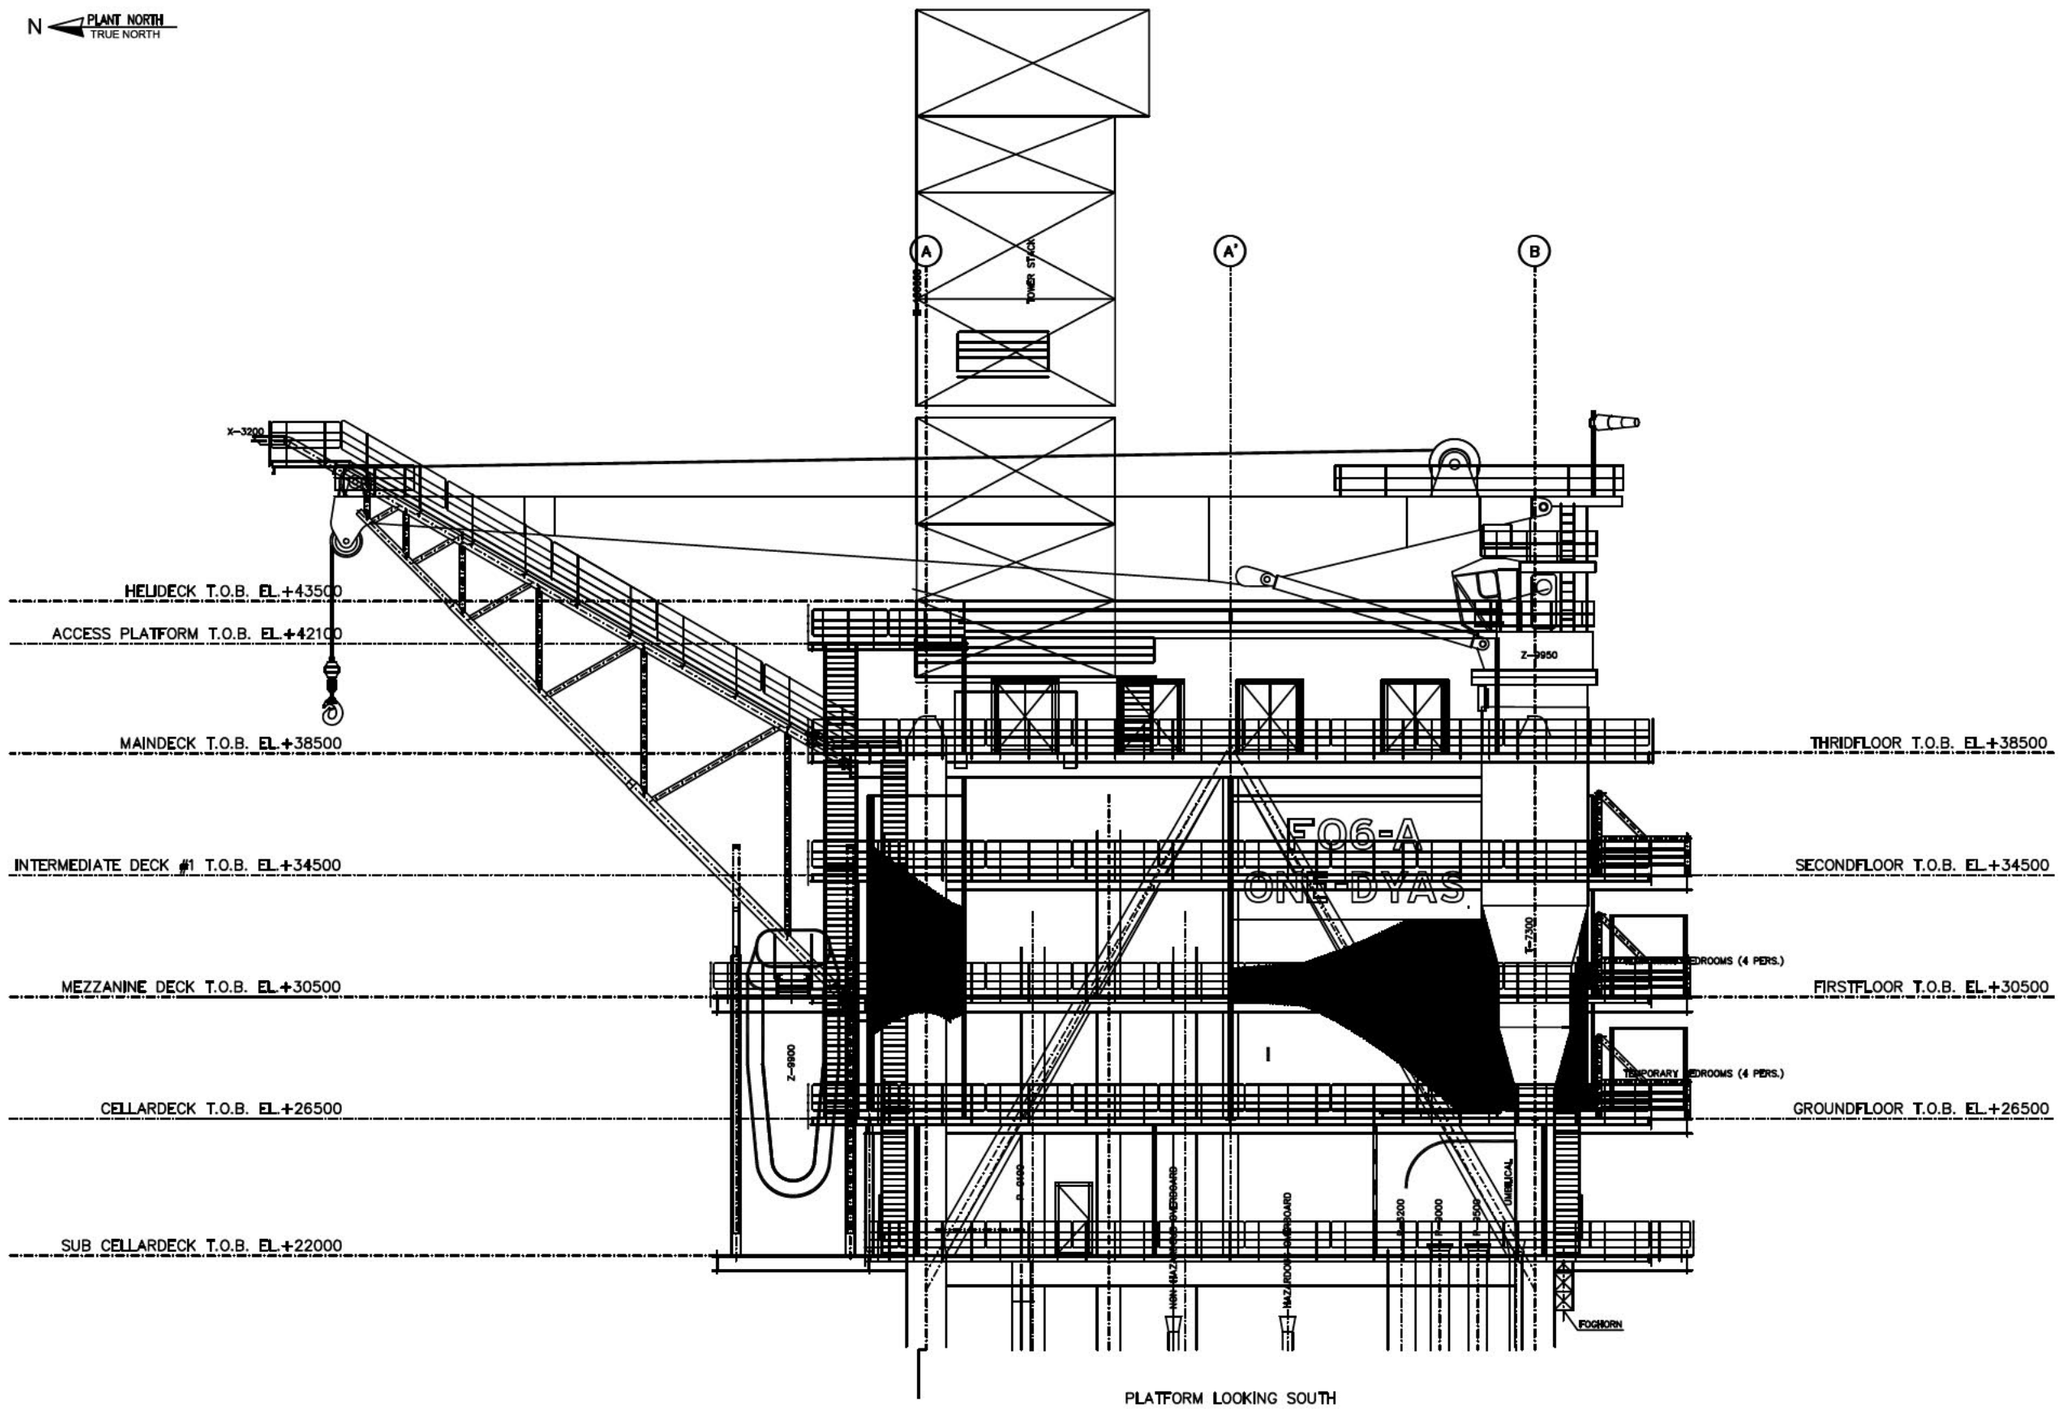

PLATFORM LOOKING SOUTH

POST FEED ISSUE

GENERAL NOTES

1– DIMENSIONS IN mm

EQUIPMENT

TAG NR.	DESCRIPTION	WEIGHT
T-7300	DIESEL STORAGE TANK	
X-3200	VENT TIP	
Z-9900	FREE FALL LIFEBOAT PACKAGE	
Z-9950	CRANE PACKAGE	

LEGEND

FIREWALL A60

WINDWALL

WEATHER SHIELDING

HOLD POINTS

1. FINAL EQUIPMENT INFO
2. FINAL STRUCTURE INFO

02A	28	02	2025	POST FEED ISSUE
02	05	07	2024	FOR COMMENTS
01	16	02	2024	ISSUED FOR FEED
0	0	12	2023	INTERNAL REVIEW

5.1.2.e

DRAWN BY: ONE-Dyas bv | SCALE: 1:10 | PAPER SIZE: A1

This document is confidential. The copyright is vested in ONE-Dyas B.V., Amsterdam, the Netherlands. All rights reserved. Neither the data nor any part of this document may be disclosed to any third party or reproduced, stored in any retrieval system or transmitted in any form or by any means (electronic, mechanical, photographic, recording or otherwise) without the prior written consent of the copyright owner, BVI.

ONE-Dyas B.V. Amsterdam

TITLE: PLOTPLAN
SIDEVIEW LOOKING PLATFORM SOUTH

PROJECT	SCALE	DISCIPLINE	PHASE	DOCUMENT NUMBER	SHEET	REVISION
F06A	4	51	0	42501	02	02A

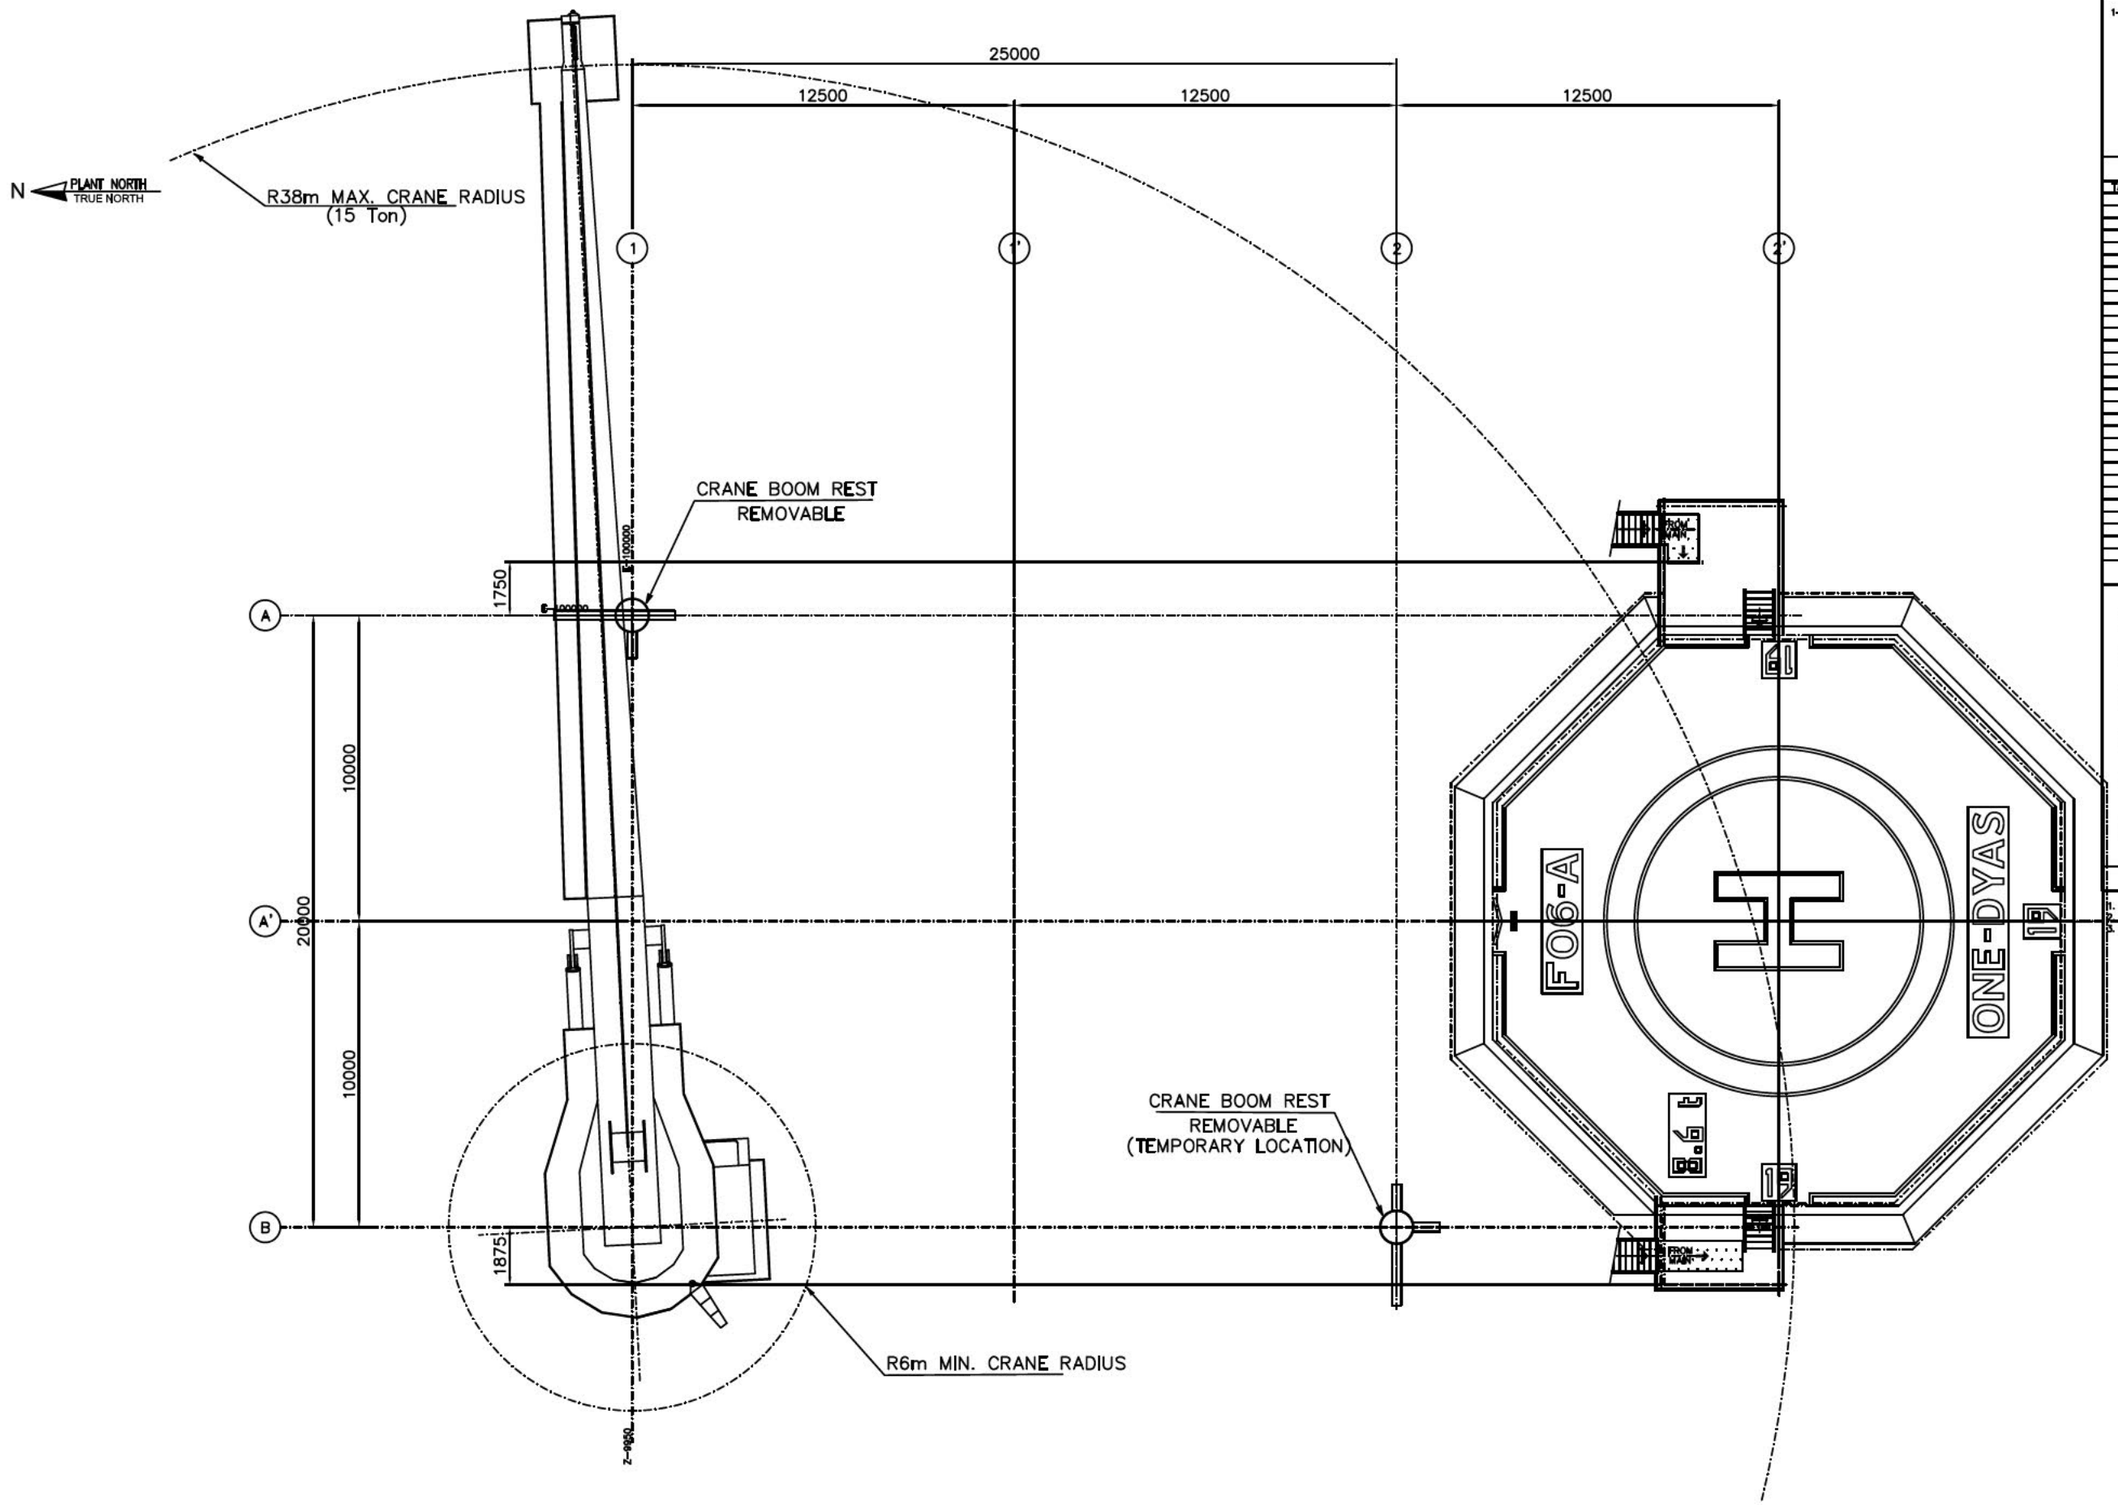

HELIDECK T.O.B. EL.+43500

POST FEED ISSUE

5.1.2.e

GENERAL NOTES

1– DIMENSIONS IN mm

EQUIPMENT

TAG NR.	DESCRIPTION	WEIGHT
Z-9950	CRANE PACKAGE (ELECTRICAL DRIVEN)	

LEGEND

- FIREWALL A60
- WINDWALL
- PLATE
- WEARPLATE 10/12
- GRATING 30x30
- ESCAPE ROUTE

HOLD POINTS

1. FINAL EQUIPMENT INFO
2. FINAL STRUCTURE INFO
3. DISPERSION CALCULATION HP VENT INFO

REVISION	DATE			REVISION DESCRIPTION
03	21	06	2024	FOR COMMENTS
04A	28	02	2025	POST FEED ISSUE
04	19	07	2024	FOR APPROVAL
0	0	12	2023	INTERNAL REVIEW

ENGINEERING BY: ONE-Dyas bv | SCALE: 1:100 | PAPER SIZE: A1

ONE-Dyas B.V. Amsterdam

TITLE: PLOTPLAN HELIDECK T.O.B. EL. +43500

ASSEMBLY	DISCIPLINE	SEQUENCE NR.	PHASE	DOCUMENT NUMBER	SHEET NR.	REVISION
F06A	4	51	0	42503	01	04A

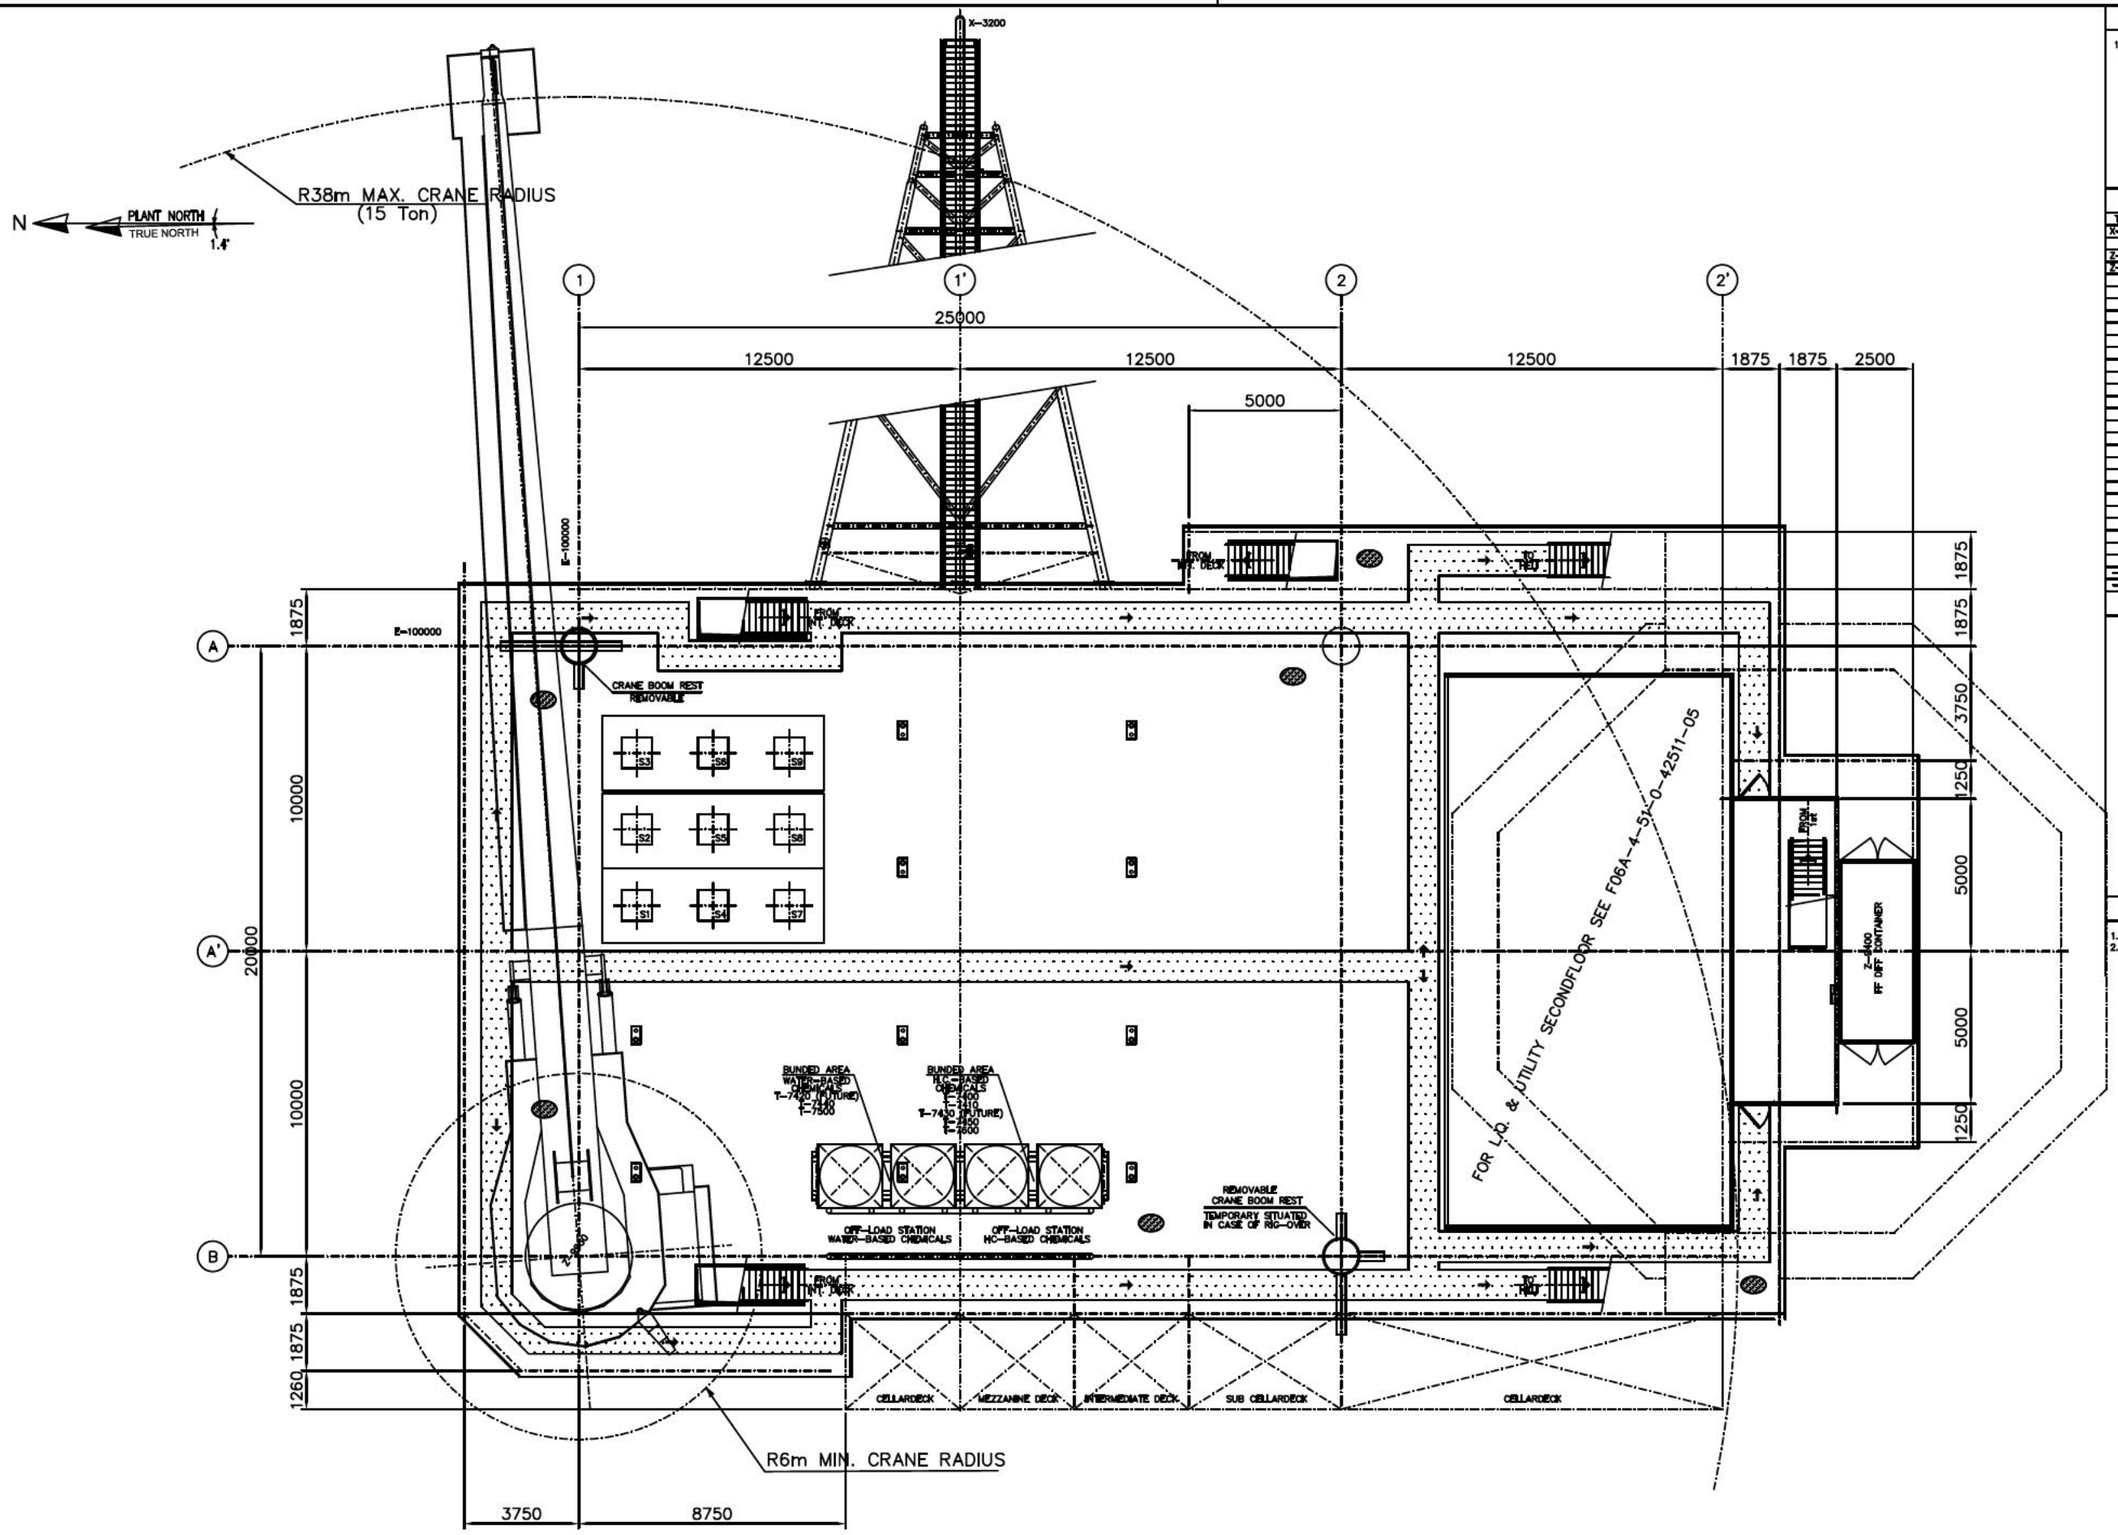

MAINDECK / ROOF L.Q. T.O.B. EL.+38500

POST FEED ISSUE

GENERAL NOTES

1– DIMENSIONS IN mm

EQUIPMENT

TAG NR.	DESCRIPTION	HEIGHT
X-3200	VENT TIP	
Z-9400	FF DRIP PACKAGE	
Z-9950	PLATFORM CRANE PACKAGE	
–	TOTE TANKS HC-BASED CHEMICALS	
–	TOTE TANKS WATER-BASED CHEMICALS	

LEGEND

- FIREWALL A60
- WINDWALL
- PLATE
- TEARPLATE 10/12
- GRATING 30x30
- ESCAPE ROUTE

HOLD POINTS

1. FINAL EQUIPMENT INFO
2. FINAL STRUCTURE INFO

REV	DATE	REVISION DESCRIPTION
03	21 06 2024	FOR COMMENTS
04A	26 02 2025	POST FEED ISSUE
04	19 07 2025	FOR APPROVAL
0	9 12 2025	INTERNAL REVIEW

5.1.2.e

DRAWN BY | CHECKED BY | APPROVED BY

ENGINEERING: ONE-Dyas bv | SCALE: 1:100 | PAPER SIZE: A1

This document is confidential. The copyright is vested in ONE-Dyas B.V., Amsterdam, the Netherlands. All rights reserved. Neither the whole nor any part of this document may be disclosed to any third party or reproduced, stored in any retrieval system or transmitted in any form or by any means (electronic, mechanical, reprographic, recording or otherwise) without the prior written consent of the copyright owner. 2025.

one dyas — ONE-Dyas B.V. Amsterdam

TITLE: PLOTPLAN
MAINDECK
T.O.B. EL. +38500

AREA	DISCIPLINE	DOCUMENT TYPE	PHASE	DOCUMENT NR.	SHEET NR.	REVISION
F06A	4	51	0	42500	01	04A

SIZE A1

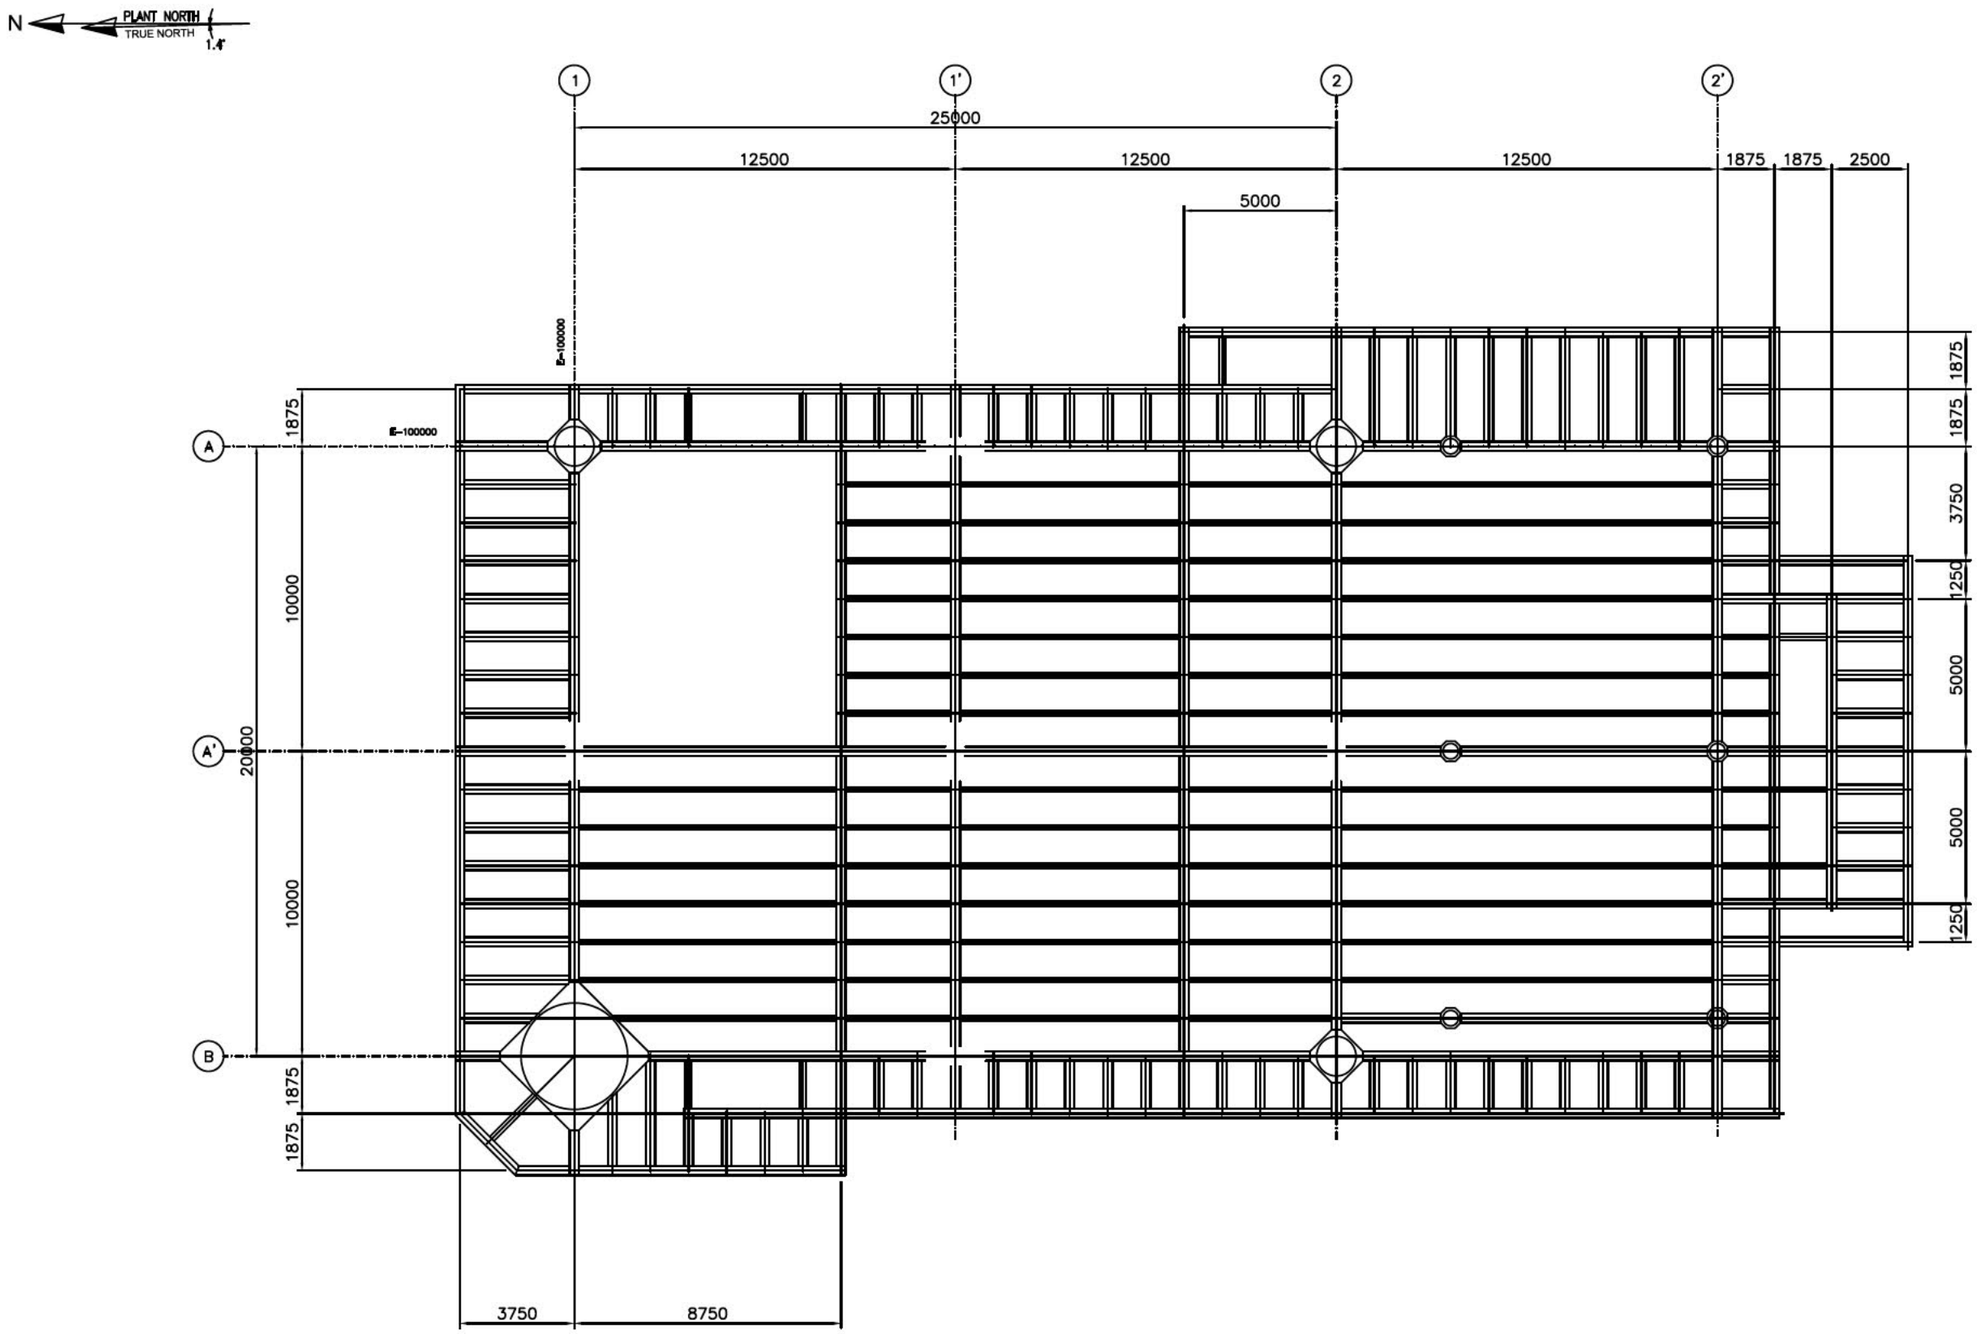

MAINDECK / ROOF L.Q. T.O.B. EL.+38500

POST FEED ISSUE

5.1.2.e

0A	26	02	2025	INTERNAL REVIEW
	DD	MM	YYYY	

ONE-Dyas bv

1:100

A1

ONE-Dyas B.V.
Amsterdam

STRUCTURAL PLAN
MAINDECK
T.O.B. EL. +38500

F06A	4	51	0	42500	02	0A

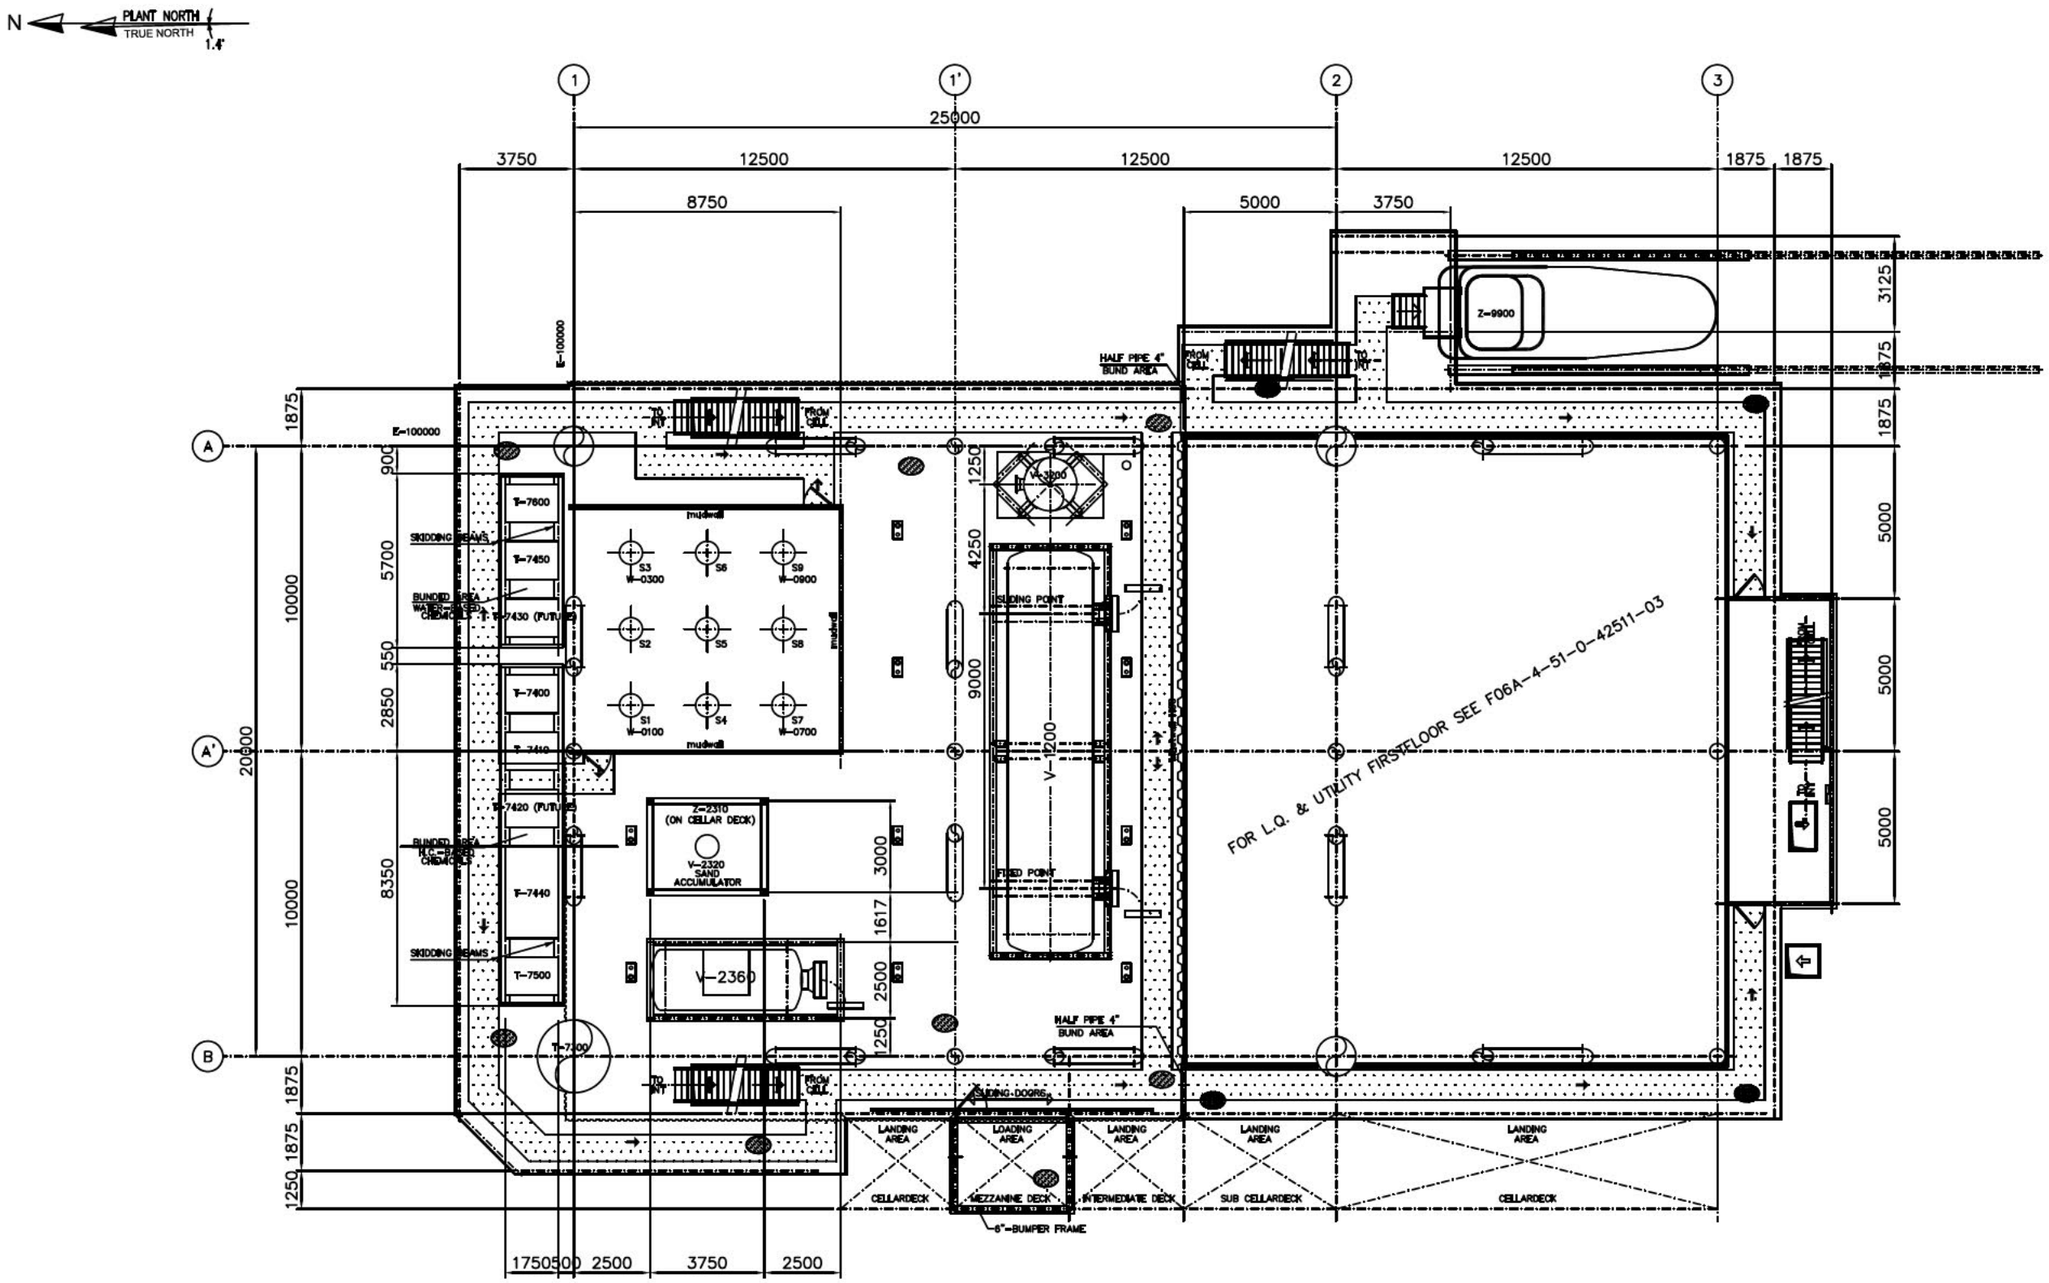

MEZZANINE DECK / FIRST FLOOR T.O.B. EL.+30500

POST FEED ISSUE

GENERAL NOTES

1- DIMENSIONS IN mm

EQUIPMENT

TAG NR.	DESCRIPTION	WEIGHT
T-7300	DIESEL STORAGE TANK	
T-7400	DE-MULSIFIER DAY TANK	
T-7410	DE-FOAMER BIOCIDE DAY TANK	
T-7420	H2S SCAVENGER DAY TANK (FUTURE)	
T-7430	SCALE INHIBITOR DAY TANK (FUTURE)	
T-7440	WAX INHIBITOR / PPD DAY TANK	
T-7450	BIOCIDE DAY TANK	
T-7500	CORROSION INHIBITOR DAY TANK	
T-7600	METHANOL DAY TANK	
V-1200	PRODUCTION SEPARATOR (LOCATED ON CELLARDECK)	
V-2360	PRODUCED WATER POLISHING VESSEL	
V-3200	HP VENT SCRUBBER	
Z-2310	DE-SANDING SYSTEM PACKAGE	
Z-9900	FREE FALL LIFEBOAT PACKAGE	

LEGEND

- FIREWALL A60
- WINDWALL
- PLATE
- TEARPLATE 10/12
- GRATING 30x30
- ESCAPE ROUTE

HOLD POINTS

1. FINAL EQUIPMENT INFO
2. FINAL STRUCTURE INFO

5.1.2.e

03	21	06	2024	FOR COMMENTS	
04A	28	02	2025	POST FEED ISSUE	
04	19	07	2024	FOR APPROVAL	
0	0	12	2023	INTERNAL ISSUE	
ISSUE REV	DD	MM	YYYY	REVISION DESCRIPTION	
	REVISION DATE				

DRAWN BY | CHECKED BY | APPROVED BY

ENGINEERING: ONE-Dyas bv | SCALE: 1:100 | PAPER SIZE: A1

This document is confidential. Unauthorized use is prohibited to ONE-Dyas B.V., Amsterdam, the Netherlands. All rights reserved. Neither the whole nor any part of this document may be disclosed to any third party or reproduced, stored in any retrieval system or transmitted in any form or by any means (electronic, mechanical, reprographic, recording or otherwise) without the prior written consent of the copyright owner. 2025.

ONE-Dyas B.V. Amsterdam

TITLE: PLOTPLAN MEZZANINE DECK T.O.B. EL. +34500

ARCHIVE	DISCIPLINE	PROJECT NR	PHASE	ORIGINATOR NR	SHEET NR	REVISION
F06A	4	51	0	42505	01	04A

SIZE A1

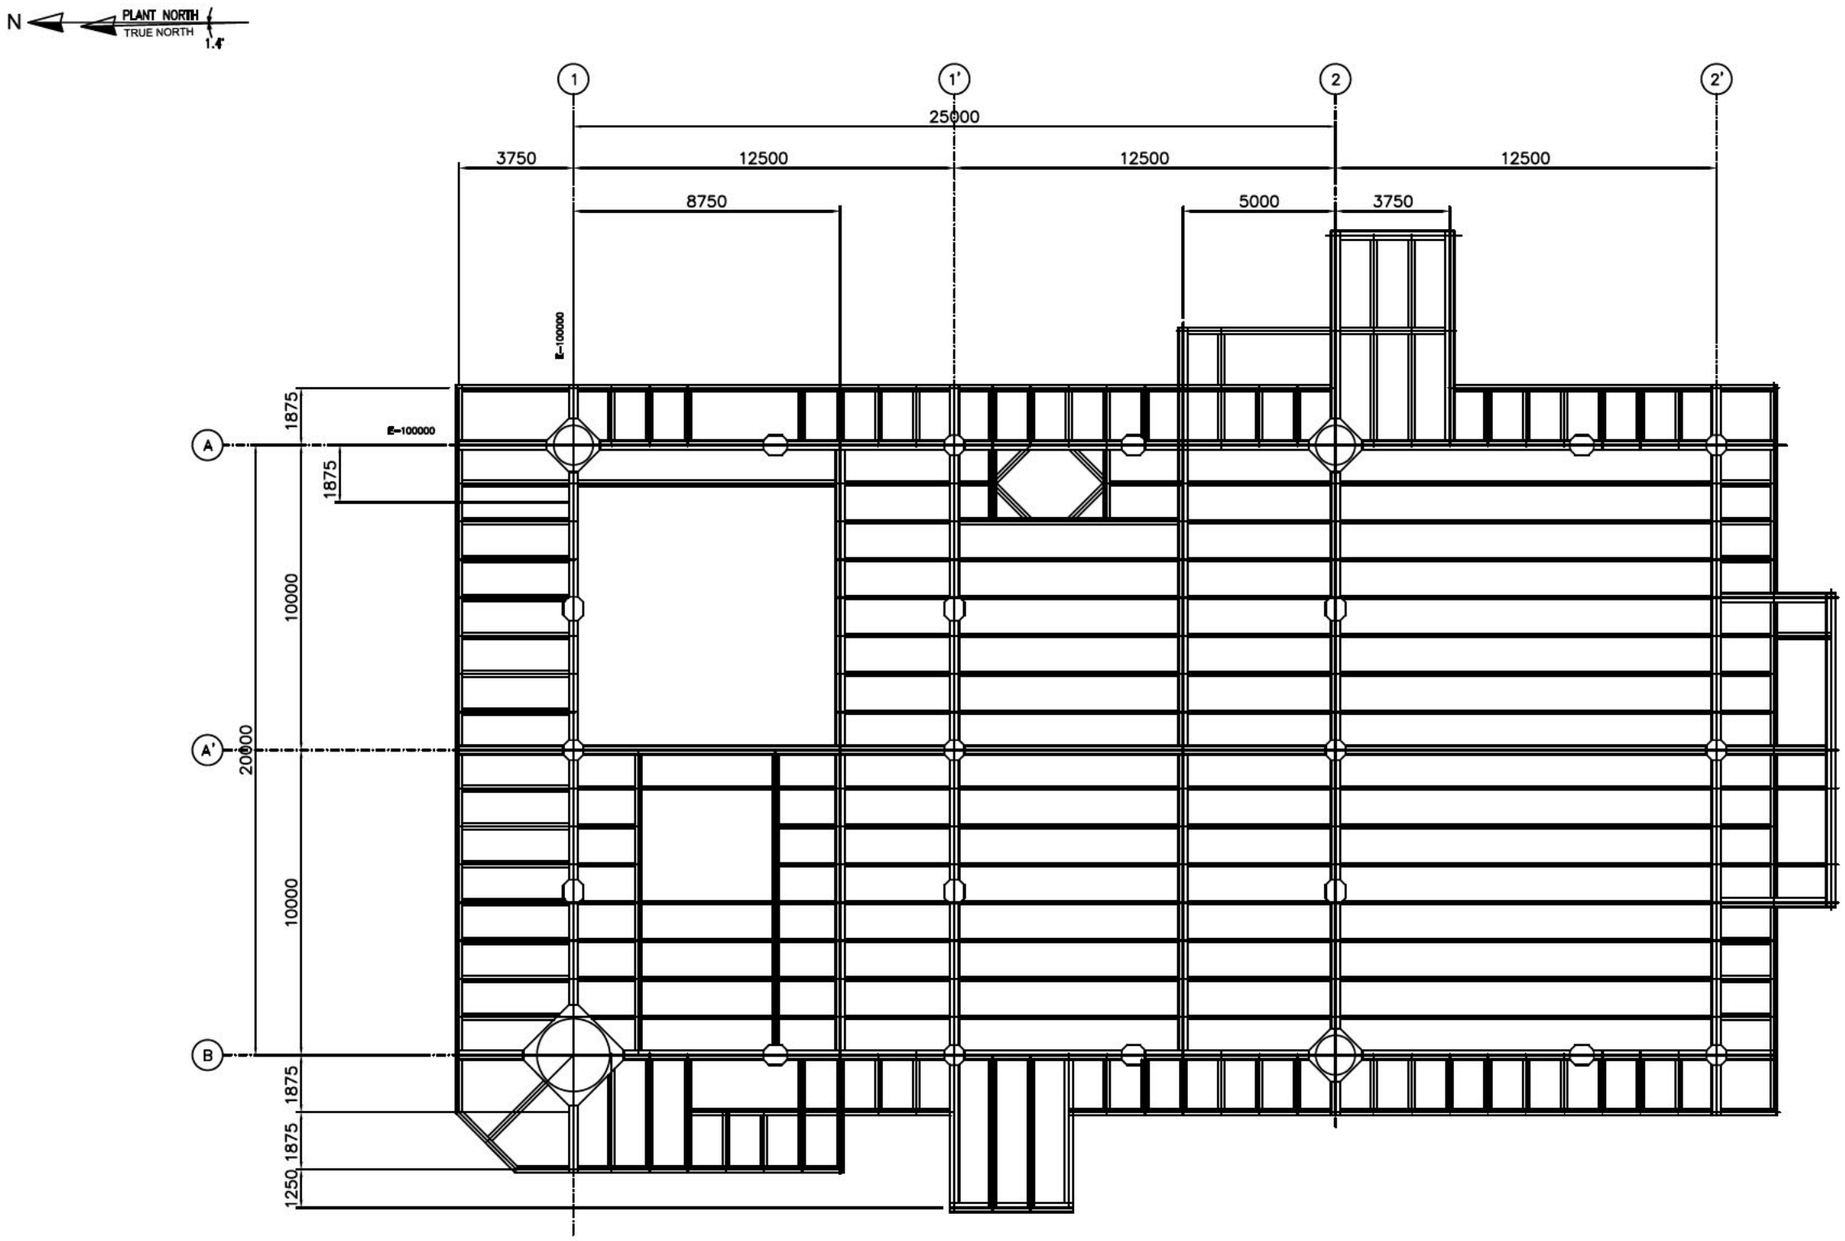

MEZZANINE DECK / FIRST FLOOR T.O.B. EL.+30500

POST FEED ISSUE

5.1.2.e

03							
02							
01							
0A	28	02	2025	POST FEED ISSUE			
ISSUE REV	DD	MM	YYYY		DRAWN BY	CHECKED BY	APPROVED BY
ENGINEERED BY	ONE-Dyas bv			SCALE	1:100	PAPER SIZE	A1

This document is confidential. The copyright is vested in ONE-Dyas B.V., Amsterdam, The Netherlands. All rights reserved. Neither the whole nor any part of this document may be disclosed to any third party or reproduced, stored in any retrieval system or transmitted in any form or by any means (electronic, mechanical, reprographic, recording or otherwise) without the prior written consent of the copyright owner. 2010.

one dyas

ONE-Dyas B.V.
Amsterdam

TITLE: PLOTPLAN
MEZZANINE DECK
T.O.B. EL. +30500

ASSIGNED	DISCIPLINE	DOCUMENT TYPE	PHASE	DOCUMENT NUMBER	SHEET NO	REVISION
F06A	4	51	0	42505	02	0A

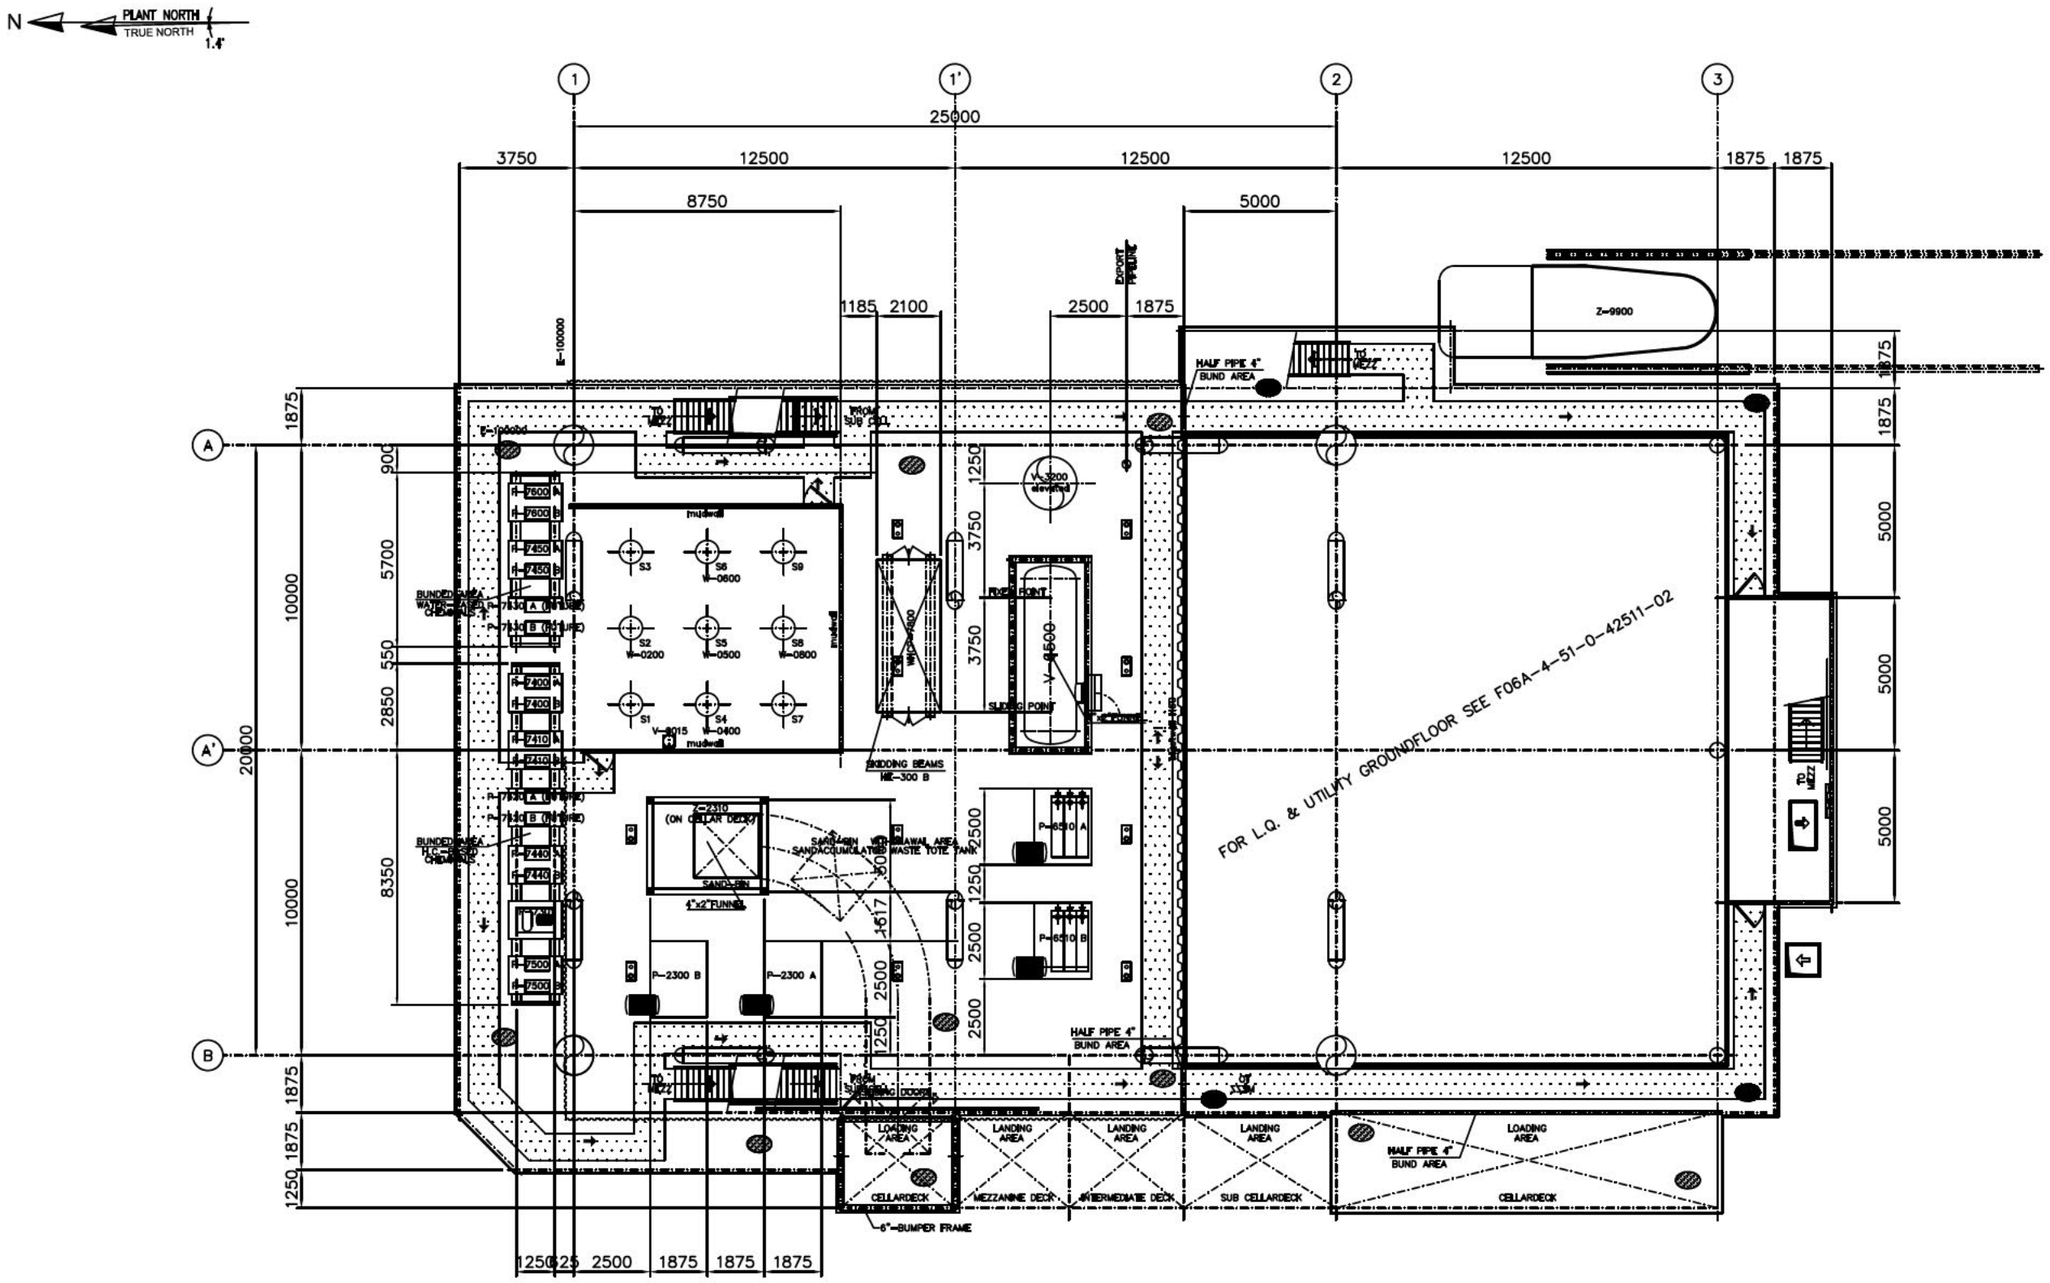

CELLARDECK / GROUNDFLOOR T.O.B. EL.+26500

POST FEED ISSUE

GENERAL NOTES

1- DIMENSIONS IN mm

EQUIPMENT

TAG NR.	DESCRIPTION	WEIGHT
P-2300A/B	PRODUCED WATER PUMPS	
P-6510A/B	CLOSED DRAIN PUMPS	
P-7301	DIESEL TRANSFER PUMP	
P-7400A/B	DE-MULSIFIER INJECTION PUMPS	
P-7410A/B	DE-FOAMER INJECTION PUMPS	
P-7420A/B	H2S SCANVENGER INJECTION PUMPS (FUTURE)	
P-7430A/B	SCALE INHIBITOR INJECTION PUMPS (FUTURE)	
P-7440A/B	WAX INHIBITOR / PPD INJECTION PUMPS	
P-7450A/B	BIOCIDE INJECTION PUMPS	
P-7500A/B	CORROSION INHIBITOR INJECTION PUMPS	
P-7600A/B	METHANOL INJECTION PUMPS	
V-0015	ANNULUS BLEED VESSEL	
V-3200	HP VENT SCRUBBER	
V-8500	CLOSED DRAIN VESSEL	
W-0200	OIL/GAS WELLHEAD	
W-0400	OIL/GAS WELLHEAD	
W-0500	OIL/GAS WELLHEAD (FUTURE)	
W-0600	OIL/GAS WELLHEAD (FUTURE)	
W-0800	PRODUCED WATER INJECTION WELLHEAD	
WHCP-7800	WELLHEAD CONTROL PANEL	
Z-2310	DE-SANDING SYSTEM PACKAGE	
Z-9900	FREE FALL LIFEBOAT PACKAGE	

LEGEND

- FIREWALL A60
- WINDWALL
- PLATE 6
- TEARPLATE 8/10
- GRATING 30x30
- ESCAPE ROUTE

HOLD POINTS

1. FINAL EQUIPMENT INFO
2. FINAL STRUCTURE INFO

05	21	06	2024	FOR COMMENTS
04A	28	02	2025	POST FEED ISSUE
04	19	07	2024	FOR APPROVAL
0	8	12	2023	INTERNAL REVIEW

5.1.2.e

ONE-Dyas bv | SCALE 1:100 | PAPER SIZE A1 | DRAWN BY | CHECKED BY | APPROVED BY

ONE-Dyas B.V. Amsterdam

TITLE: PLOTPLAN CELLARDECK T.O.B. EL. +26500

AREACODE	DISCIPLINE	PROCESS UNIT	PHASE	DRAWING NUMBER	SHEET NR	REVISION
F06A	4	51	0	42506	01	04A

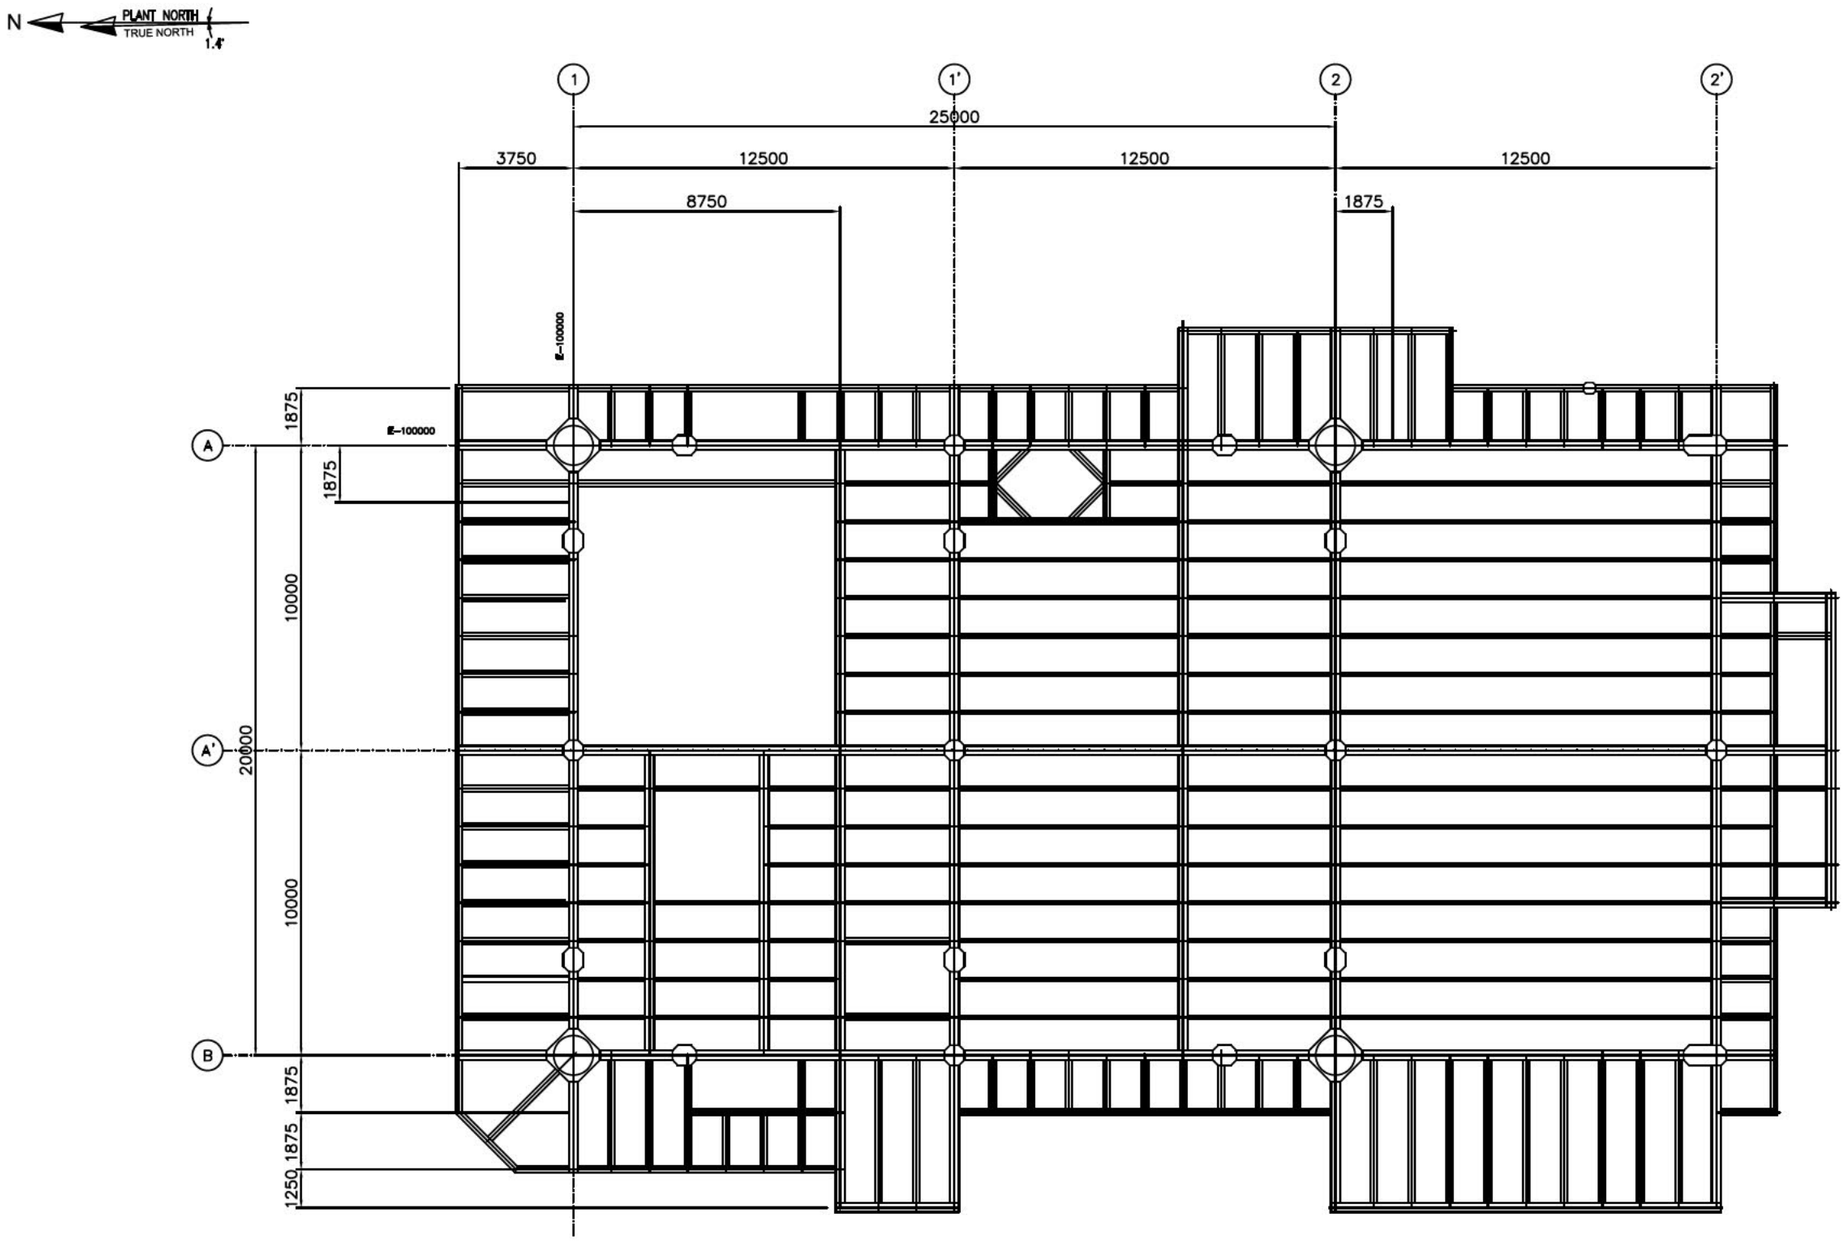

CELLARDECK / GROUNDFLOOR T.O.B. EL.+26500

POST FEED ISSUE

5.1.2.e

03								
02								
01								
0A	28	02	2025	POST FEED ISSUE				
ISSUE REV	DD	MM	YYYY	REVISION DESCRIPTION	DRAWN BY	CHECKED BY	APPROVED BY	
ENGINEERING BY:	ONE-Dyas bv			SCALE:	1:100	PAPER SIZE	A1	

This document is confidential. The copyright is vested in ONE-Dyas B.V., Amsterdam, The Netherlands. All rights reserved. Neither the whole nor any part of this document may be disclosed to any third party or reproduced, stored in any retrieval system or transmitted in any form or by any means (electronic, mechanical, reprographic, recording or otherwise) without the prior written consent of the copyright owner. NVIE.

one dyas

ONE-Dyas B.V.
Amsterdam

TITLE: PLOTPLAN
CELLARDECK
T.O.B. EL. +26500

ASSIGNOR	DISCIPLINE	DRAWING TYPE	PHASE	DRAWING NUMBER	SHEET NO.	REVISION
F06A	4	51	0	42506	02	0A

SIZE A1

GENERAL NOTES

1– DIMENSIONS IN mm

EQUIPMENT

TAG NR.	DESCRIPTION	WEIGHT
H-6050	ELEC. HEATER HAZARDOUS OPEN DRAIN TANK	
H-6350	ELEC. HEATER NON-HAZARDOUS OPEN DRAIN TANK	
P-6010A/B	HAZARDOUS OPEN DRAIN PUMPS	
P-6210	DRAIN PIT TRANSFER PUMP	
P-6310A/B	NON-HAZARDOUS OPEN DRAIN PUMPS	
P-9000	DIESEL DRIVEN FIRE WATER PUMP	
P-9100	ELECTRICAL DRIVEN FIRE WATER PUMP	
P-9500	SEAWATER SERVICE PUMP	
P-9550A/B	POTABLE WATER TRANSFER PUMPS	
T-6000	HAZARDOUS OPEN DRAIN TANK	
T-6200	DRAIN PIT TANK	
T-6300	NON-HAZARDOUS OPEN DRAIN TANK	
T-9400	FRESH WATER FOR STEAM CLEANER	
T-9550A/B	POTABLE WATER STORAGE TANKS	
Z-9000	FF DIESEL PACKAGE	
Z-9400	STEAM CLEANER PACKAGE	
Z-9550	WATER MAKER PACKAGE	
Z-9560	WATER CALORIFIER PACKAGE	
T-5701	HV TRAFO	
T-5702	HV TRAFO	

LEGEND

- FIREWALL A60
- WINDWALL
- PLATE 6
- TEARPLATE 8/10
- GRATING 30x30
- ESCAPE ROUTE

HOLD POINTS

1. FINAL EQUIPMENT INFO
2. FINAL STRUCTURE INFO

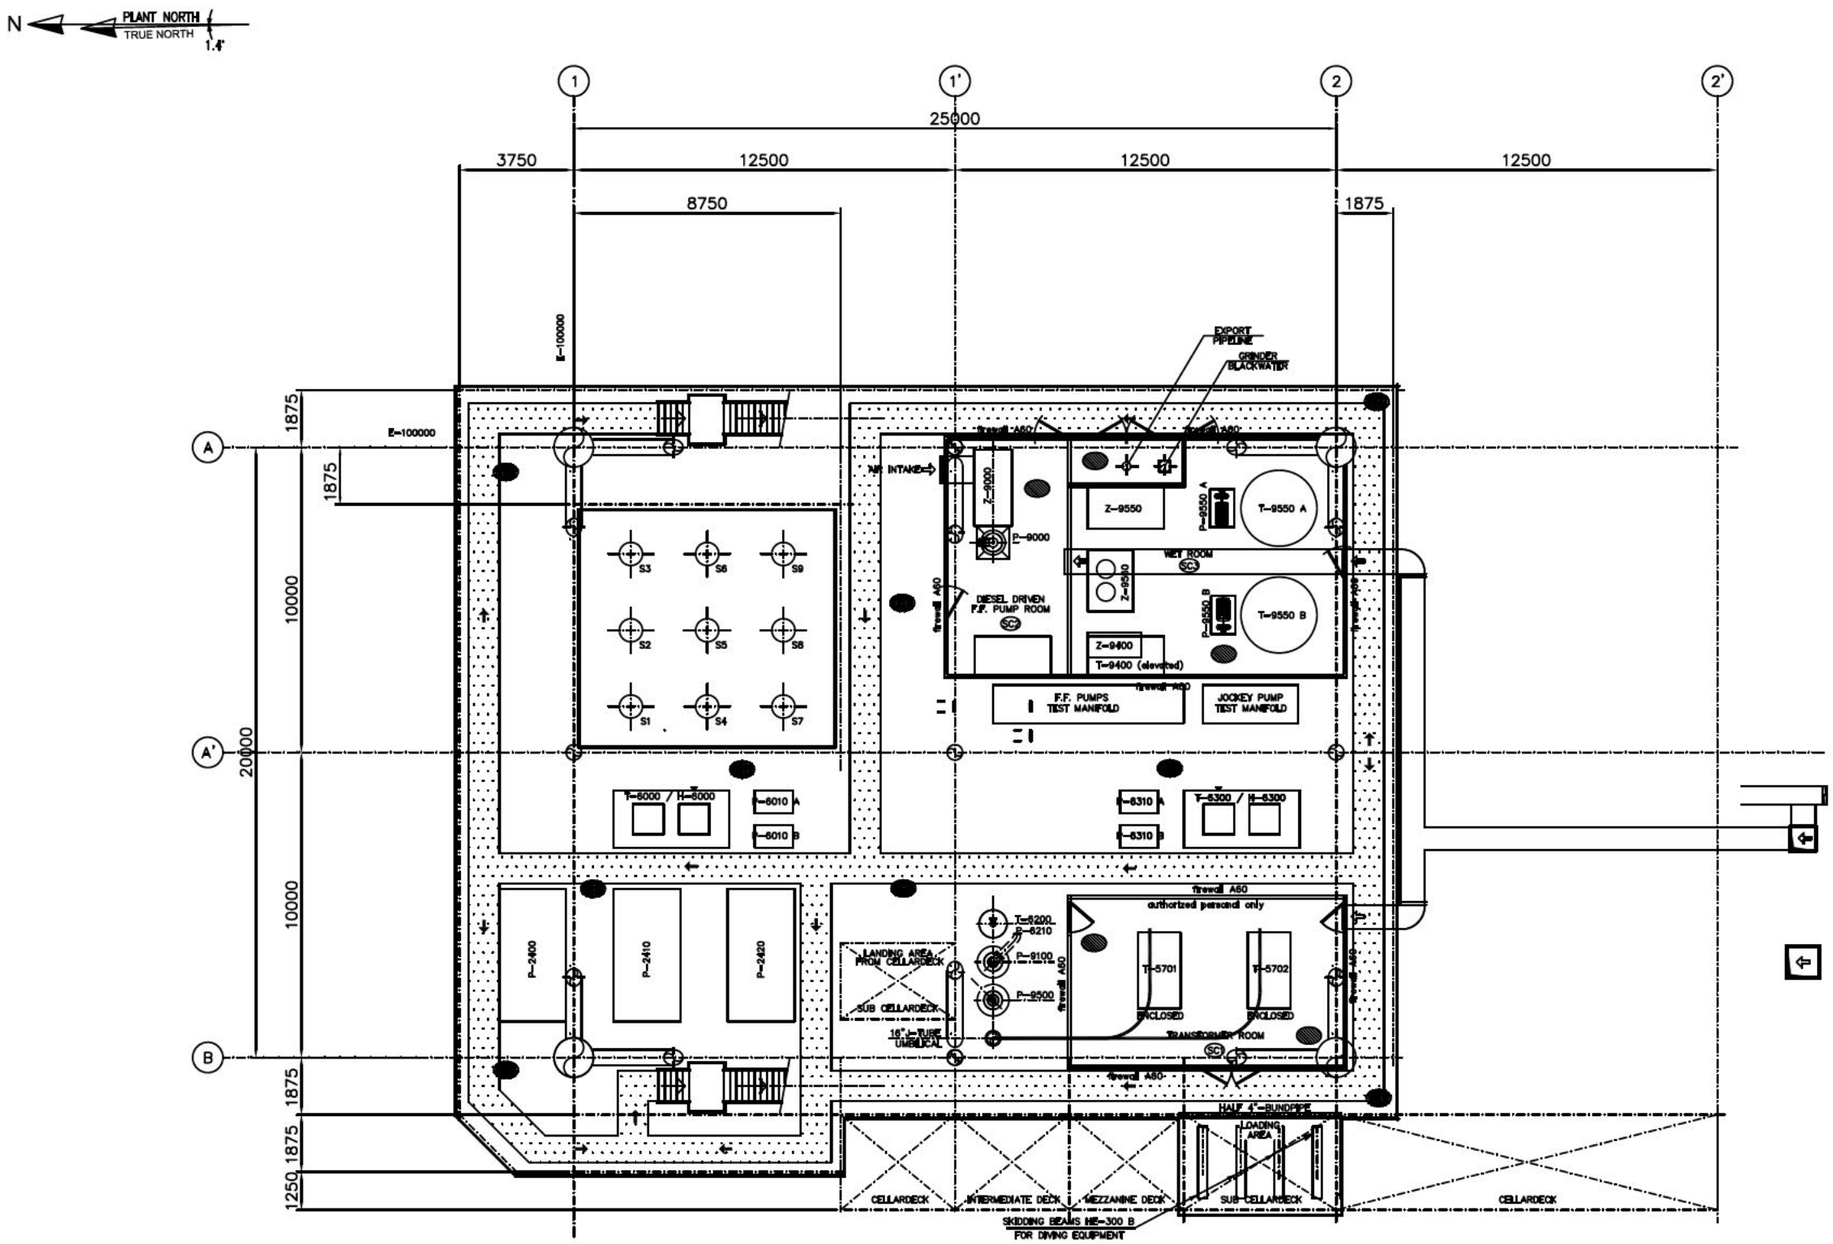

SUB CELLARDECK T.O.B. EL.+22000

POST FEED ISSUE

5.1.2.e

ISSUE REV	REVISION DATE			REVISION DESCRIPTION
03	21	06	2024	FOR COMMENTS
04A	26	02	2025	POST FEED ISSUE
04	19	07	2024	FOR APPRAVAL
0	0	12	2023	INTERNAL REVIEW

DRAWN BY | CHECKED BY | APPROVED BY

ENGINEERING: ONE-Dyas bv | SCALE: 1:100 | PAPER SIZE: A1

This document is confidential. The copyright is vested in ONE-Dyas B.V., Amsterdam, The Netherlands. All rights reserved. Neither the whole nor any part of this document may be disclosed to any third party or reproduced, stored in any retrieval system or transmitted in any form by any means (electronic, mechanical, reprographic, recording or otherwise) without the prior written consent of the copyright owner. ©ONE-Dyas B.V.

ONE-Dyas B.V. Amsterdam

TITLE: PLOTPLAN SUB-CELLARDECK T.O.B. EL. +22000

AREA	DISCIPLINE	PROJECT NR.	PHASE	CONTRACT NR.	SHEET NR.	REVISION
F06A	4	51	0	42507	01	04A

SIZE A4

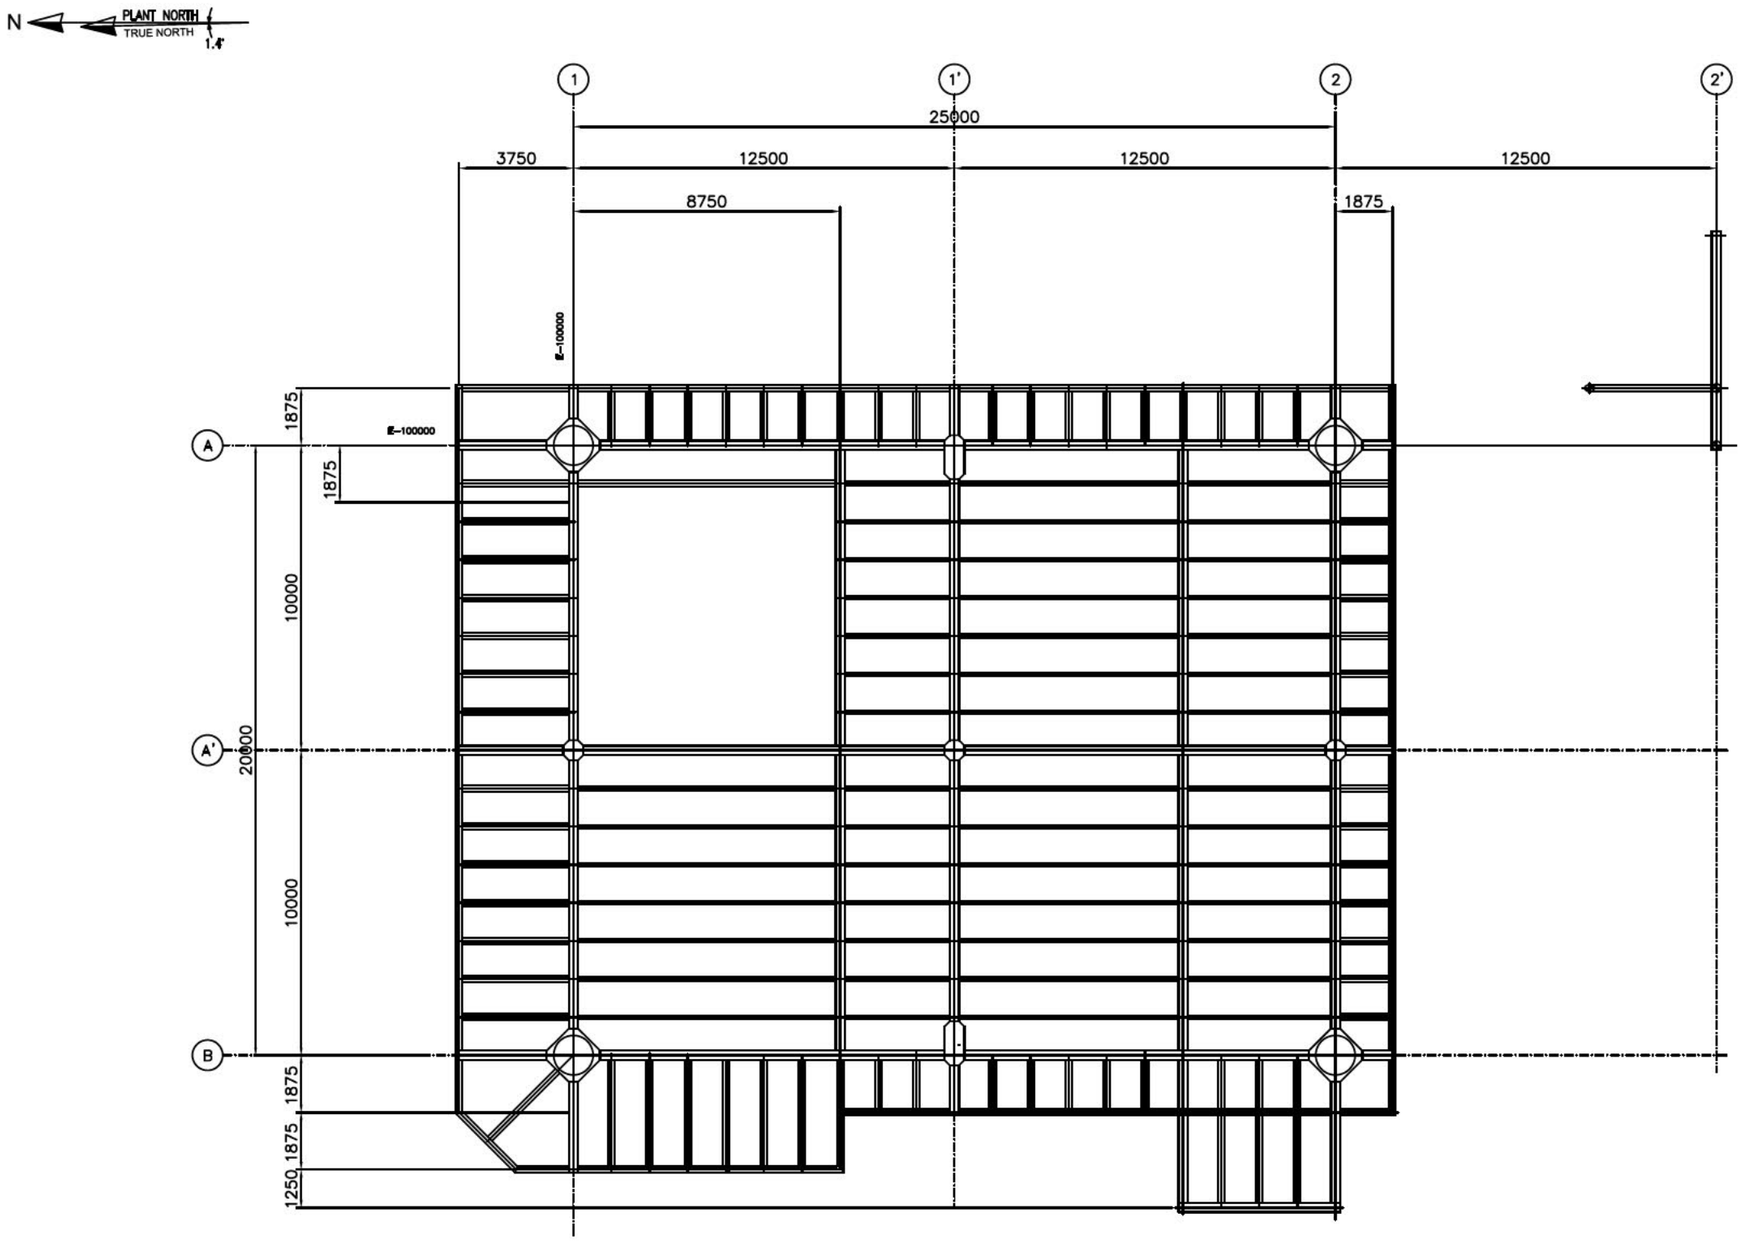

SUB CELLARDECK T.O.B. EL.+22000

POST FEED ISSUE

5.1.2.e

03							
02							
01							
0A	28	02	2025	POST FEED ISSUE			
ISSUE REV	DD	MM	YYYY	REVISION DESCRIPTION	DRAWN BY	CHECKED BY	APPROVED BY
ENGINEERED BY	ONE-Dyas bv			SCALE	1:100	PAPER SIZE	A1

This document is confidential. The copyright is vested in ONE-Dyas B.V., Amsterdam, The Netherlands. All rights reserved. Neither the whole nor any part of this document may be disclosed to any third party or reproduced, stored in any retrieval system or transmitted in any form or by any means (electronic, mechanical, reprographic, recording or otherwise) without the prior written consent of the copyright owner. 2012.

one dyas

ONE-Dyas B.V.
Amsterdam

TITLE

PLOTPLAN
SUB-CELLARDECK STRUCTURAL
T.O.B. EL. +22000

ASSIGNED	DISCIPLINE	SPECIFIC CODE	PHASE	SEQUENCE NUMBER	SHEET NO	REVISION
F06A	4	51	0	42507	02	0A

SIZE A1

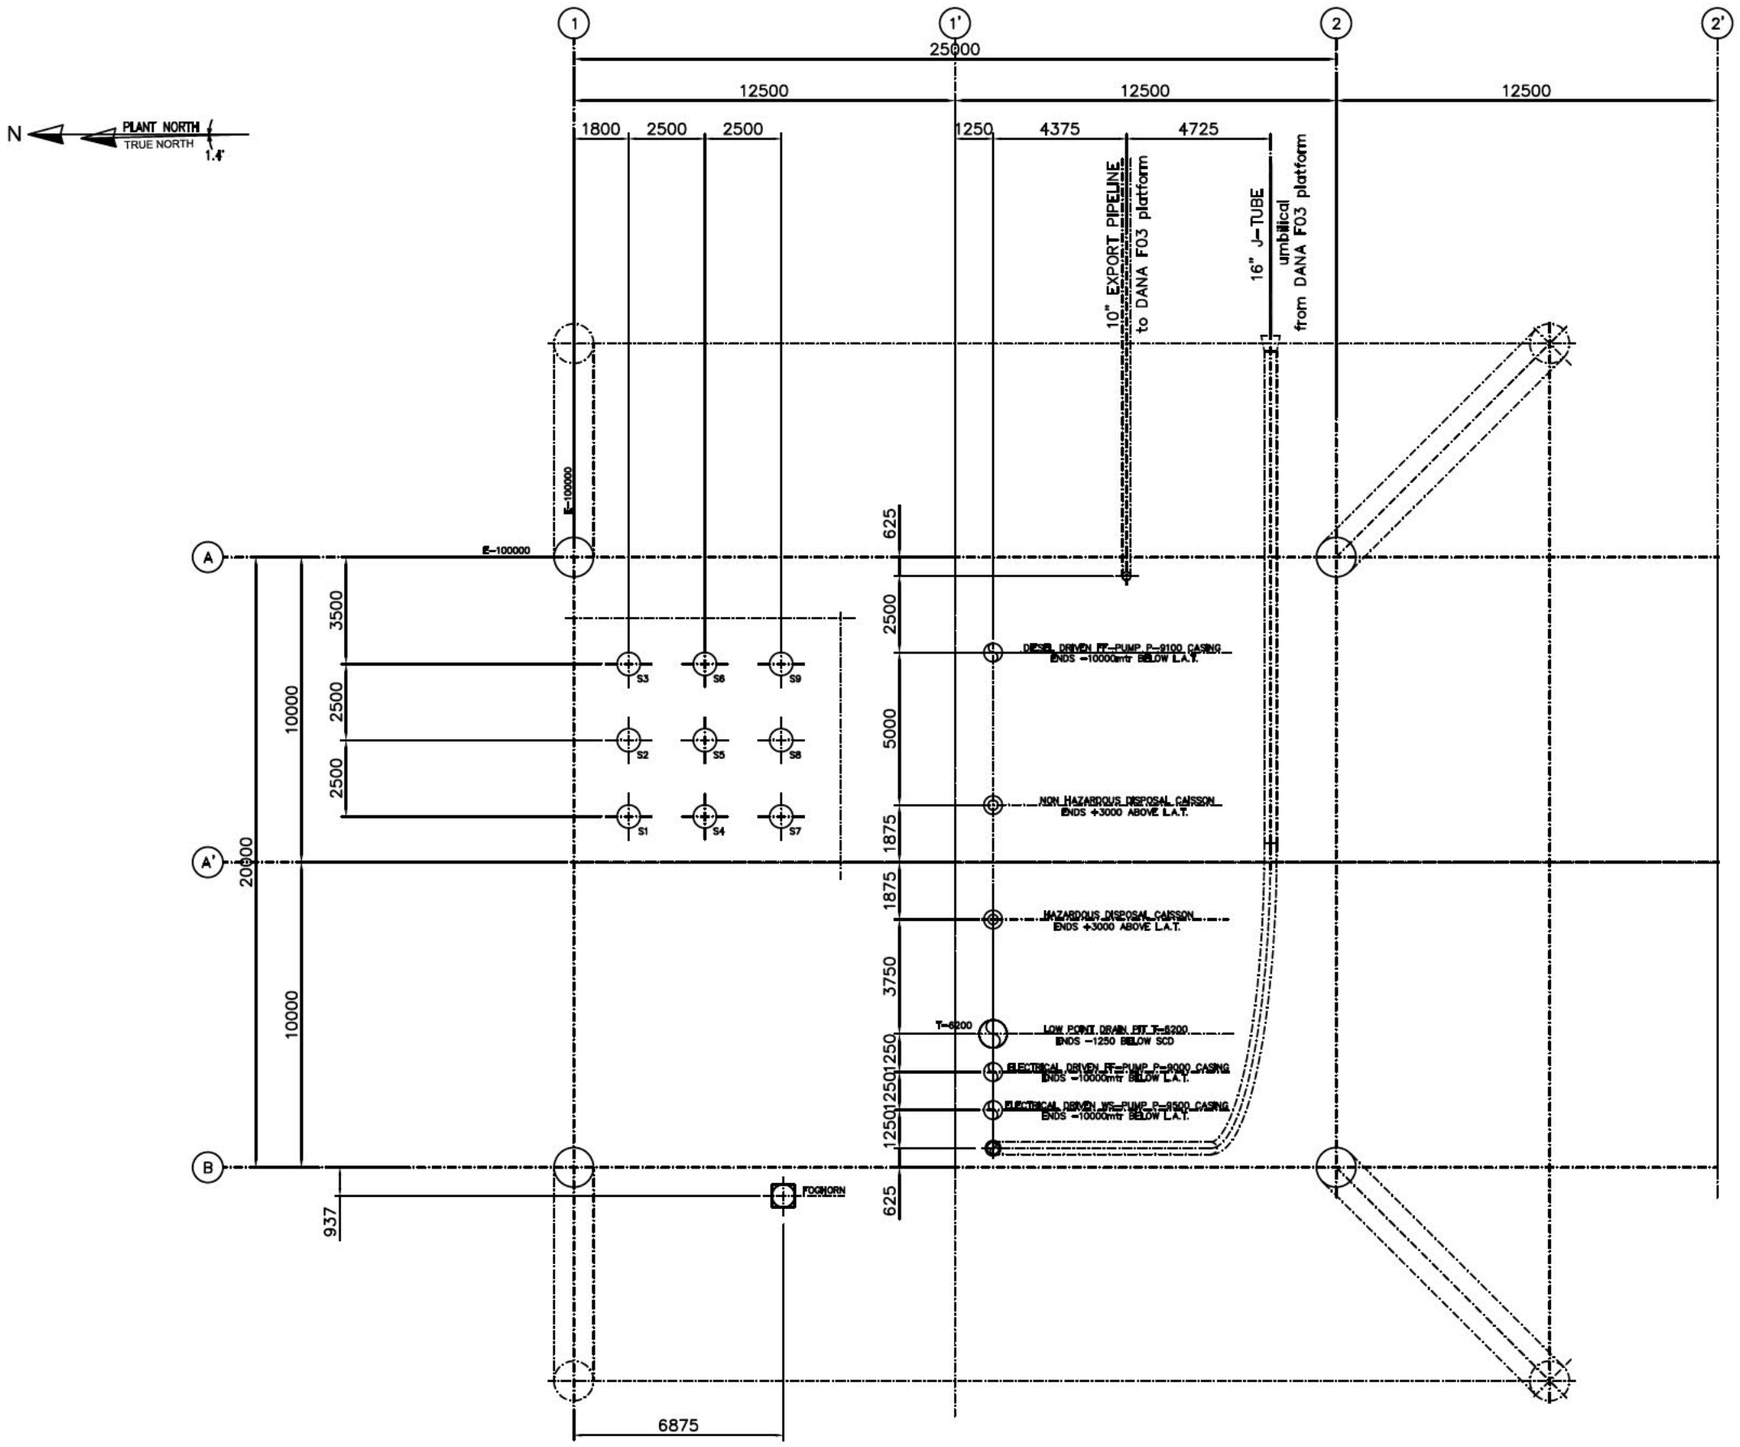

UNDER SUB-CELLARDECK B.O.B. +21000

POST FEED ISSUE

GENERAL NOTES

1- DIMENSIONS IN mm

EQUIPMENT

TAG NR.	DESCRIPTION	WEIGHT
T-6200	LOW POINT DRAIN PIT	
-	FOGHORN	

LEGEND

HOLD POINTS

1. FINAL EQUIPMENT INFO
2. FINAL STRUCTURE INFO

02A	28	02	2025	POST FEED ISSUE
02	19	07	2024	FOR APPROVAL
01	21	06	2024	FOR COMMENTS
0	16	02	2024	ISSUED FOR FEED

ISSUE REV — REVISION DATE (DD MM YYYY) — REVISION DESCRIPTION — DRAWN BY — CHECKED BY — APPROVED BY

ENGINEERING: ONE-Dyas bv — SCALE: 1:100 — PAPER SIZE: A1

5.1.2.e

This document is confidential. The copyright is vested in ONE-Dyas B.V., Amsterdam, The Netherlands. All rights reserved. Neither the whole nor any part of this document may be disclosed to any third party or reproduced, stored in an electronic retrieval system or transmitted in any form or by any means, electronic, mechanical, photocopying, recording or otherwise, without the prior written consent of the copyright owner hereof.

one dyas — ONE-Dyas B.V. Amsterdam

TITLE: PLOTPLAN
BELOW SUB-CELLARDECK
B.O.B. EL. +21000

ASSIGNED	DISCIPLINE	PROJECTION	PHASE	DOCUMENT NUMBER	SHEET NR	REVISION
F06A	4	51	0	42507	03	02A

SIZE A1

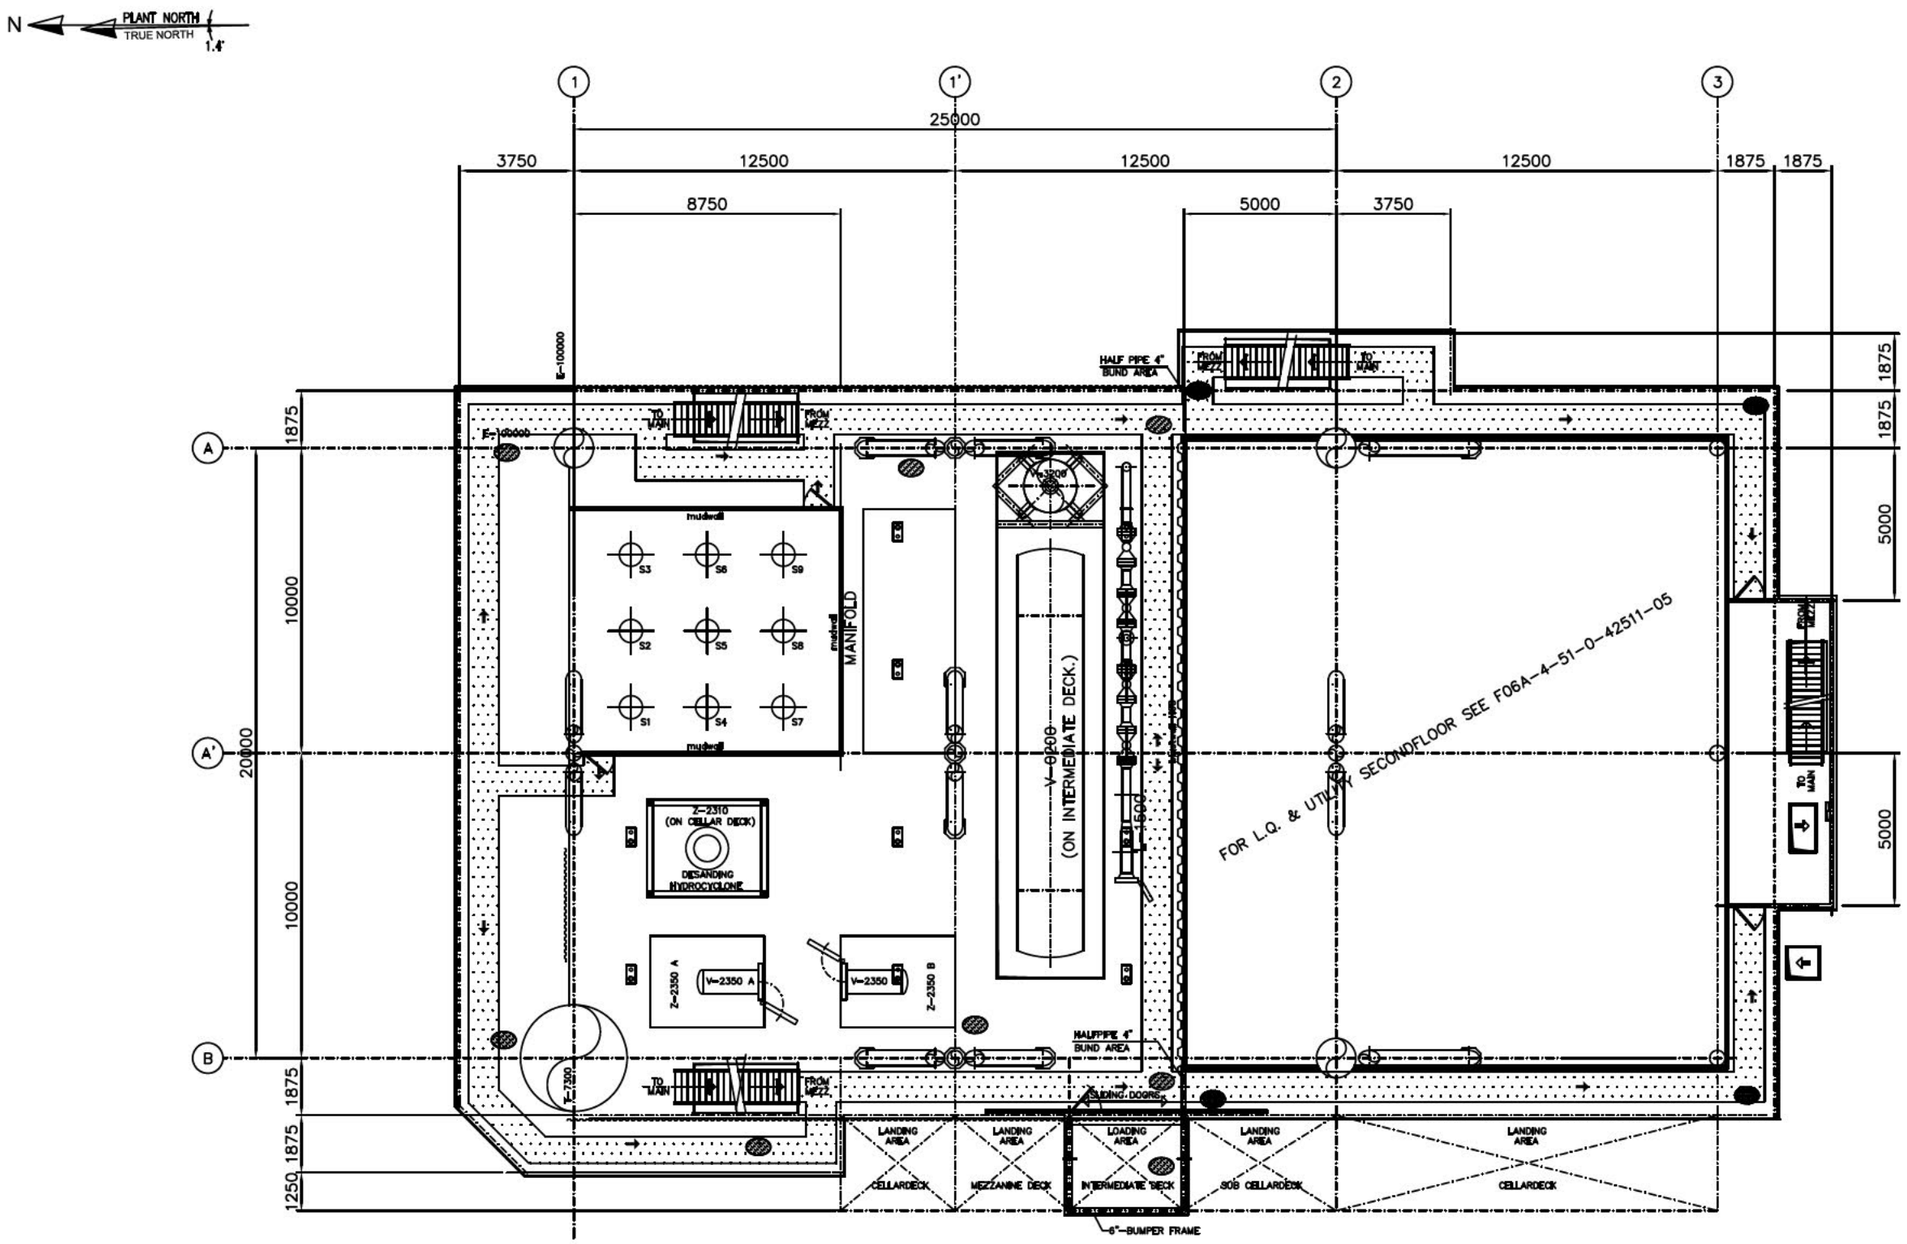

GENERAL NOTES

1- DIMENSIONS IN mm

EQUIPMENT

TAG NR.	DESCRIPTION	WEIGHT
L-1500	PIG LAUNCHER/SCRAPER	
T-7300	DIESEL STORAGE TANK	
V-1200	PRODUCTION SEPARATOR (LOCATED ON CELLARDECK)	
V-3200	HP VENT SCRUBBER	
Z-2310	DE-SANDING SYSTEM PACKAGE	
Z-2350A/B	PRODUCED WATER HYDRO CYCLONE PACKAGES	
-	FLOWLINE MANIFOLD	

LEGEND

- FIREWALL A60
- WINDWALL
- PLATE
- TEARPLATE 10/12
- GRATING 30x30
- ESCAPE ROUTE

HOLD POINTS

1. FINAL EQUIPMENT INFO
2. FINAL STRUCTURE INFO

INTERMEDIATE DECK / SECOND FLOOR T.O.B. EL.+34500

POST FEED ISSUE

5.1.2.e

REV	DATE	DESCRIPTION
03	21 06 2024	FOR COMMENTS
04A	28 02 2025	POST FEED ISSUE
04	19 07 2025	FOR APPROVAL
0	0 12 2023	INTERNAL REVIEW

DRAWN BY | CHECKED BY | APPROVED BY

ONE-Dyas bv | SCALE 1:100 | PAPER SIZE A1

This document is confidential. The copyright is vested in ONE-Dyas B.V., Amsterdam, The Netherlands. All rights reserved. Neither the whole nor any part of this document may be disclosed to any third party or reproduced, stored in any retrieval system or transmitted in any form or by any means (electronic, mechanical, reprographic, recording or otherwise) without the prior written consent of the copyright owner. NVE.

ONE-Dyas B.V. Amsterdam

TITLE: PLOTPLAN INTERMEDIATE DECK T.O.B. EL. +34500

ASSOCIATION	DISCIPLINE	DOCUMENT TYPE	PHASE	DOCUMENT NUMBER	SHEET NR.	REVISION
F06A	4	51	0	42510	01	04A

SIZE A1

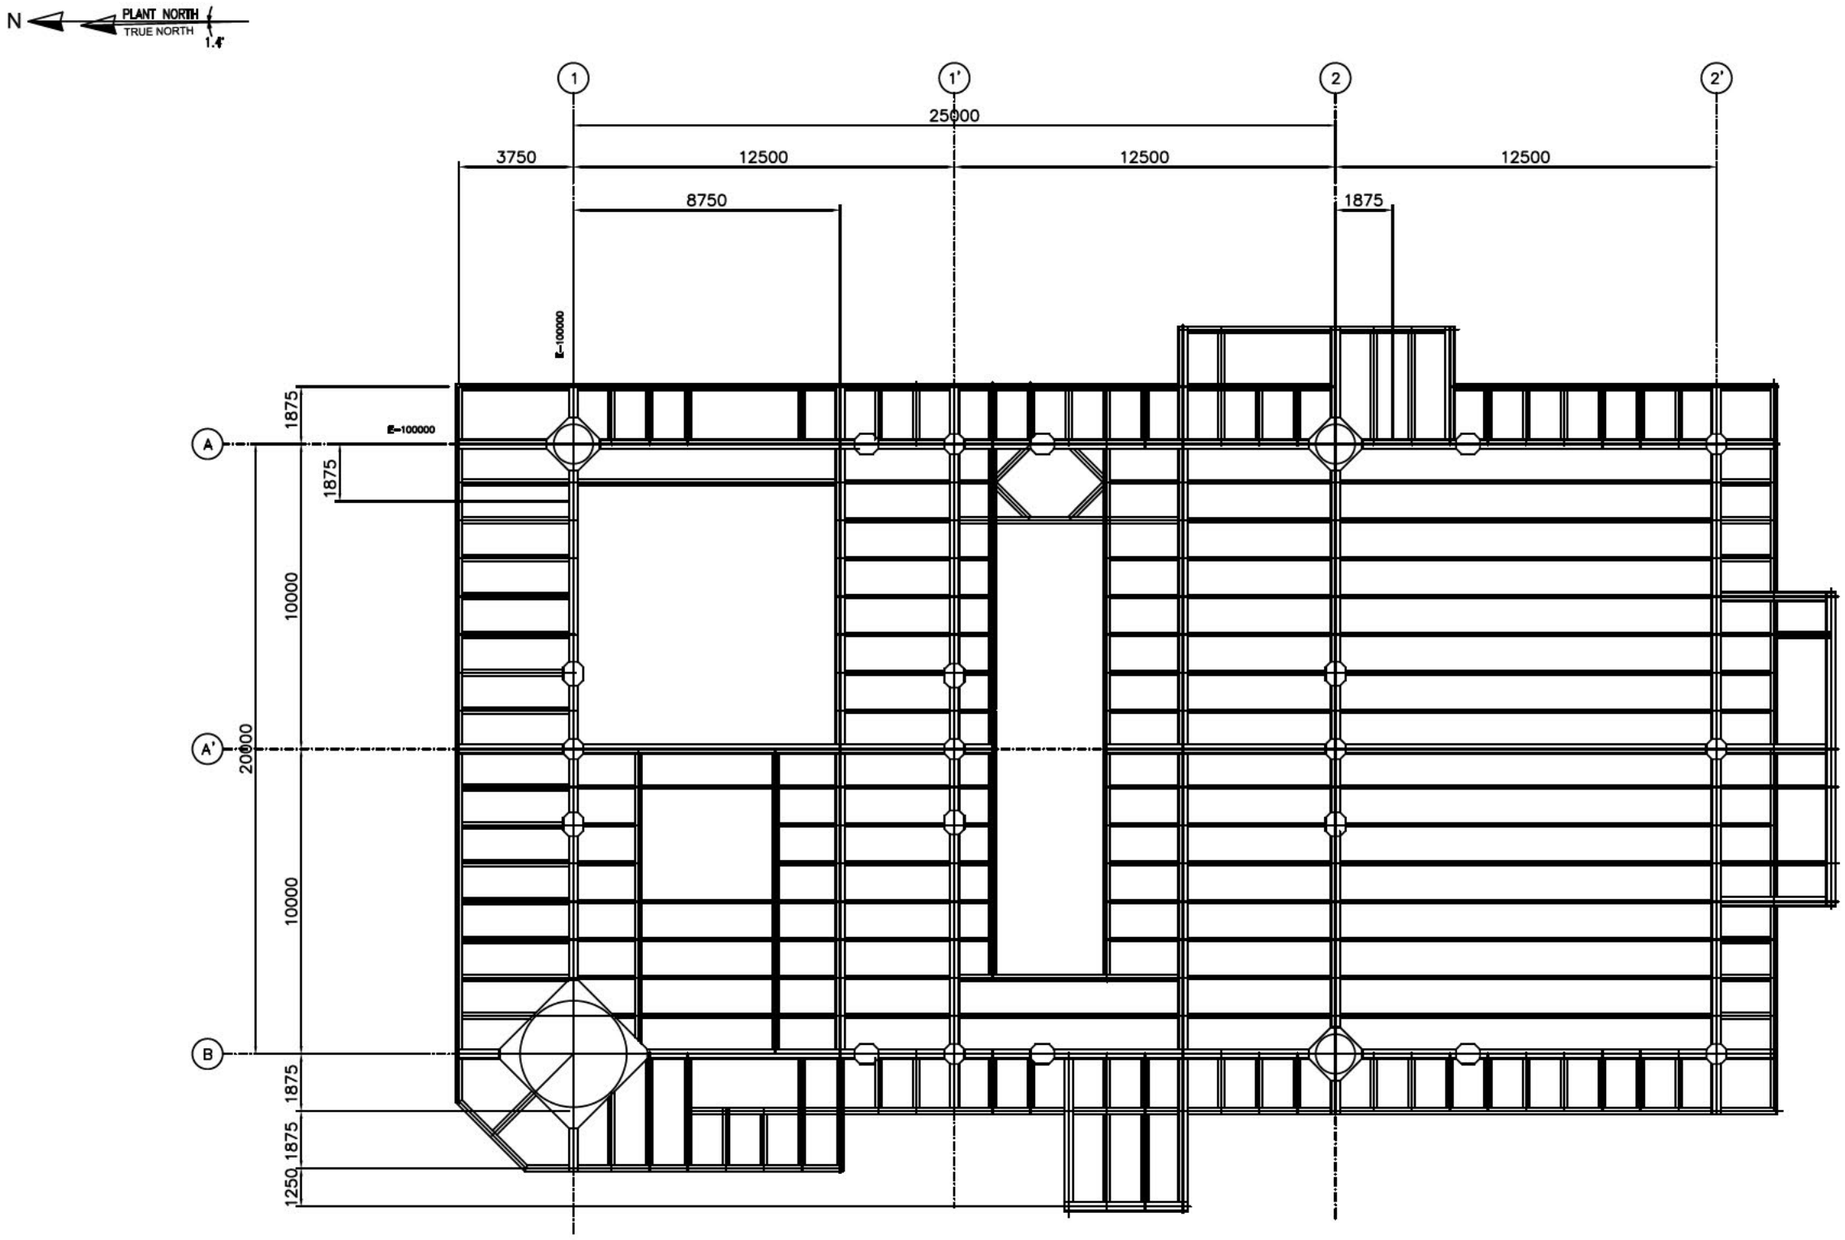

INTERMEDIATE DECK / SECOND FLOOR T.O.B. EL.+34500

POST FEED ISSUE

5.1.2.e

REV	DD	MM	YYYY	DESCRIPTION
03				
02				
01				
0A	28	02	2024	POST FEED ISSUE

DRAWN BY | CHECKED BY | APPROVED BY

ONE-Dyas bv | SCALE 1:100 | PAPER SIZE A1

This document is confidential. Copyright is vested in ONE-Dyas B.V., Amsterdam, The Netherlands. All rights reserved. Neither the whole nor any part of this document may be disclosed to any third party or reproduced, stored in any retrieval system or transmitted in any form or by any means (electronic, mechanical, reprographic, recording or otherwise) without the prior written consent of the copyright owner.

one dyas

ONE-Dyas B.V.
Amsterdam

TITLE: PLOTPLAN
INTERMEDIATE DECK
T.O.B. EL. +34500

ARCHIVE	DISCIP.	DOCUMENT	PART	DOCUMENT NUMBER	SHEET	REVISION
F06A	4	51	0	42510	02	0A

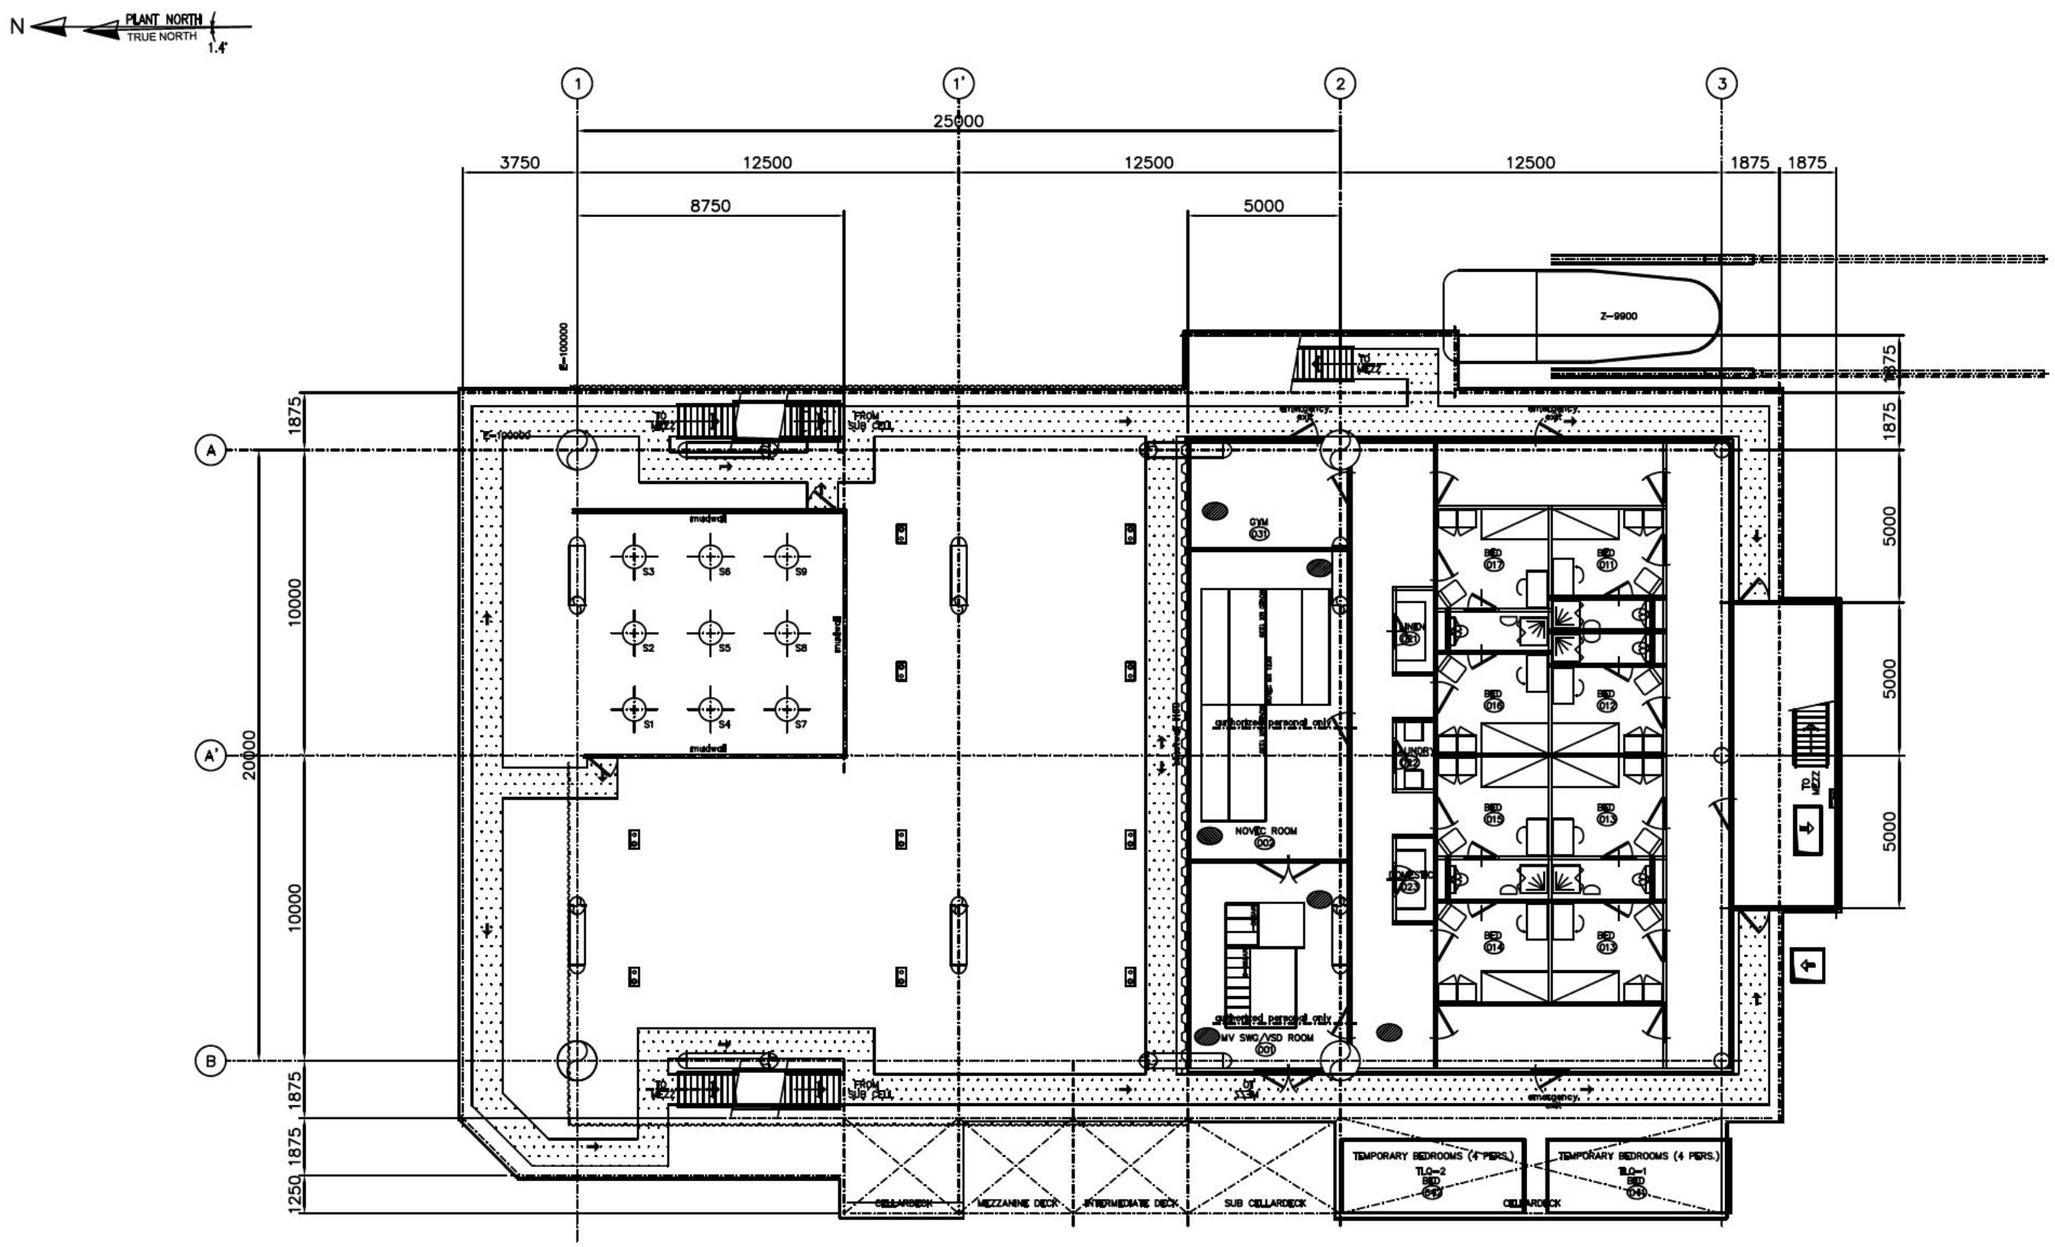

CELLARDECK / GROUNDFLOOR T.O.B. EL.+26500

POST FEED ISSUE

GENERAL NOTES

1- DIMENSIONS IN mm

EQUIPMENT

TAG NR.	DESCRIPTION	WEIGHT
Z-9900	FREE FALL LIFEBOAT PACKAGE	
TLQ-1 & 2	TEMPORARY LIVING QUARTERS	

LEGEND

- FIREWALL A60
- WINDWALL
- PLATE 6
- TEARPLATE 8/10
- GRATING 30x30
- ESCAPE ROUTE

HOLD POINTS

1. FINAL EQUIPMENT INFO
2. FINAL STRUCTURE INFO

5.1.2.e

04	21	04	2024	ISSUED FOR DETAILED DESIGN
03	16	05	2024	ADJUSTED DOOR LOCATIONS AND FIRE RATINGS
02	15	07	2024	ADJUSTED DIMENSIONS, BRACKING AND ESCAPE ROUTES
04A	28	07	2025	POST FEED ISSUE

DRAWN BY | CHECKED BY | APPROVED BY

ONE-Dyas bv | SCALE 1:100 | PAPER SIZE A1

This document is confidential. The copyright is vested in ONE-Dyas B.V. Amsterdam, The Netherlands. All rights reserved. Neither the whole or any part of this document may be disclosed to any third party or reproduced, stored in any retrieval system or transmitted in any form or by any means (electronic, mechanical, reprographic, recording or otherwise) without the prior written consent of the copyright owner. 2025.

one dyas

ONE-Dyas B.V.
Amsterdam

TITLE: PLOTPLAN
L.G. GROUNDFLOOR
T.O.B. EL. +26500

AREA	DISCIPLINE	DOCUMENT TYPE	PHASE	DOCUMENT NUMBER	SHEET NR.	REVISION
F06A	4	S1	0	42511	02	04A

SIZE A1

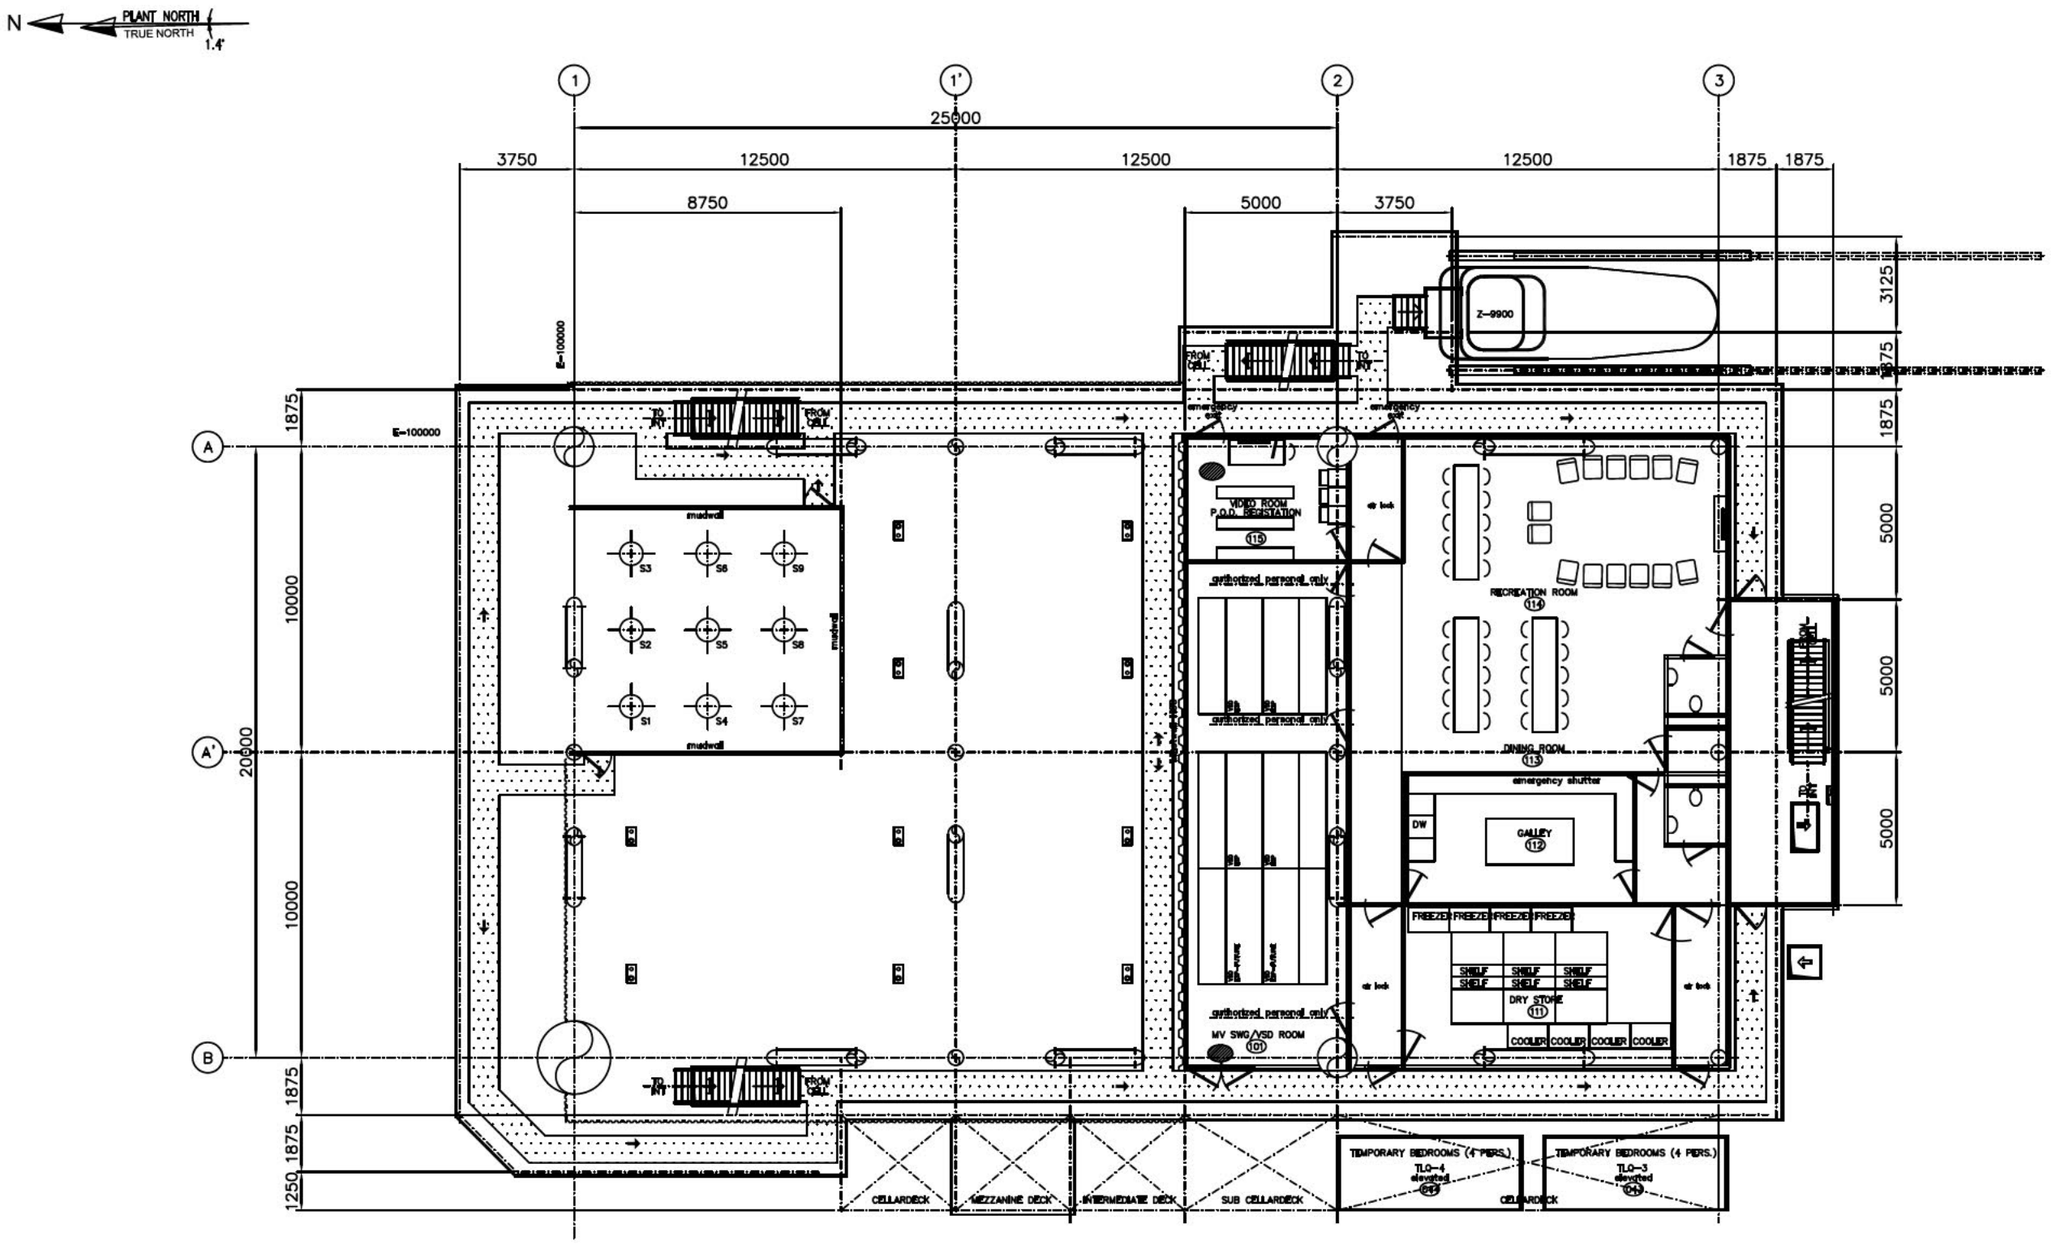

MEZZANINE DECK / FIRST FLOOR T.O.B. EL.+30500

POST FEED ISSUE

GENERAL NOTES

1– DIMENSIONS IN mm

EQUIPMENT

TAG NR.	DESCRIPTION	WEIGHT
Z-9900	FREE FALL LIFEBOAT PACKAGE	
TLQ-3 & 4	TEMPORARY LIVING QUARTERS	

LEGEND

- FIREWALL A60
- WINDWALL
- PLATE 6
- TEARPLATE 8/10
- GRATING 30x30
- ESCAPE ROUTE

HOLD POINTS

1. FINAL EQUIPMENT INFO
2. FINAL STRUCTURE INFO

04	21	06	2024	ISSUED FOR DETAILED DESIGN	
05A	28	02	2025	POST FEED ISSUE	
05	19	07	2024	ISSUED FOR DETAILED DESIGN, UPDATED	
01	09	02	2024	ISSUED FOR FEED	

5.1.2.e

ENGINEERING: ONE-Dyas bv | SCALE: 1:100 | PAPER SIZE: A1

This document is confidential. The copyright is vested in ONE-Dyas B.V. Amsterdam, The Netherlands. All rights reserved. Neither this document nor any part of this document may be disclosed to any third party or reproduced, stored in any retrieval system or transmitted in any form or by any means (electronic, mechanical, reprographic, recording or otherwise) without the prior written consent of the copyright owner, BVI.

ONE-Dyas B.V. Amsterdam

TITLE: PLOTPLAN
L.O. FIRST FLOOR
T.O.B. EL. +30500

ARCHIVE	DISCIPL.	DOCUMENT CODE	PAGE	DOCUMENT VERSION	REV. NR.	REVISION
F06A	4	51	0	42511	03	05A

N PLANT NORTH TRUE NORTH 1.4°

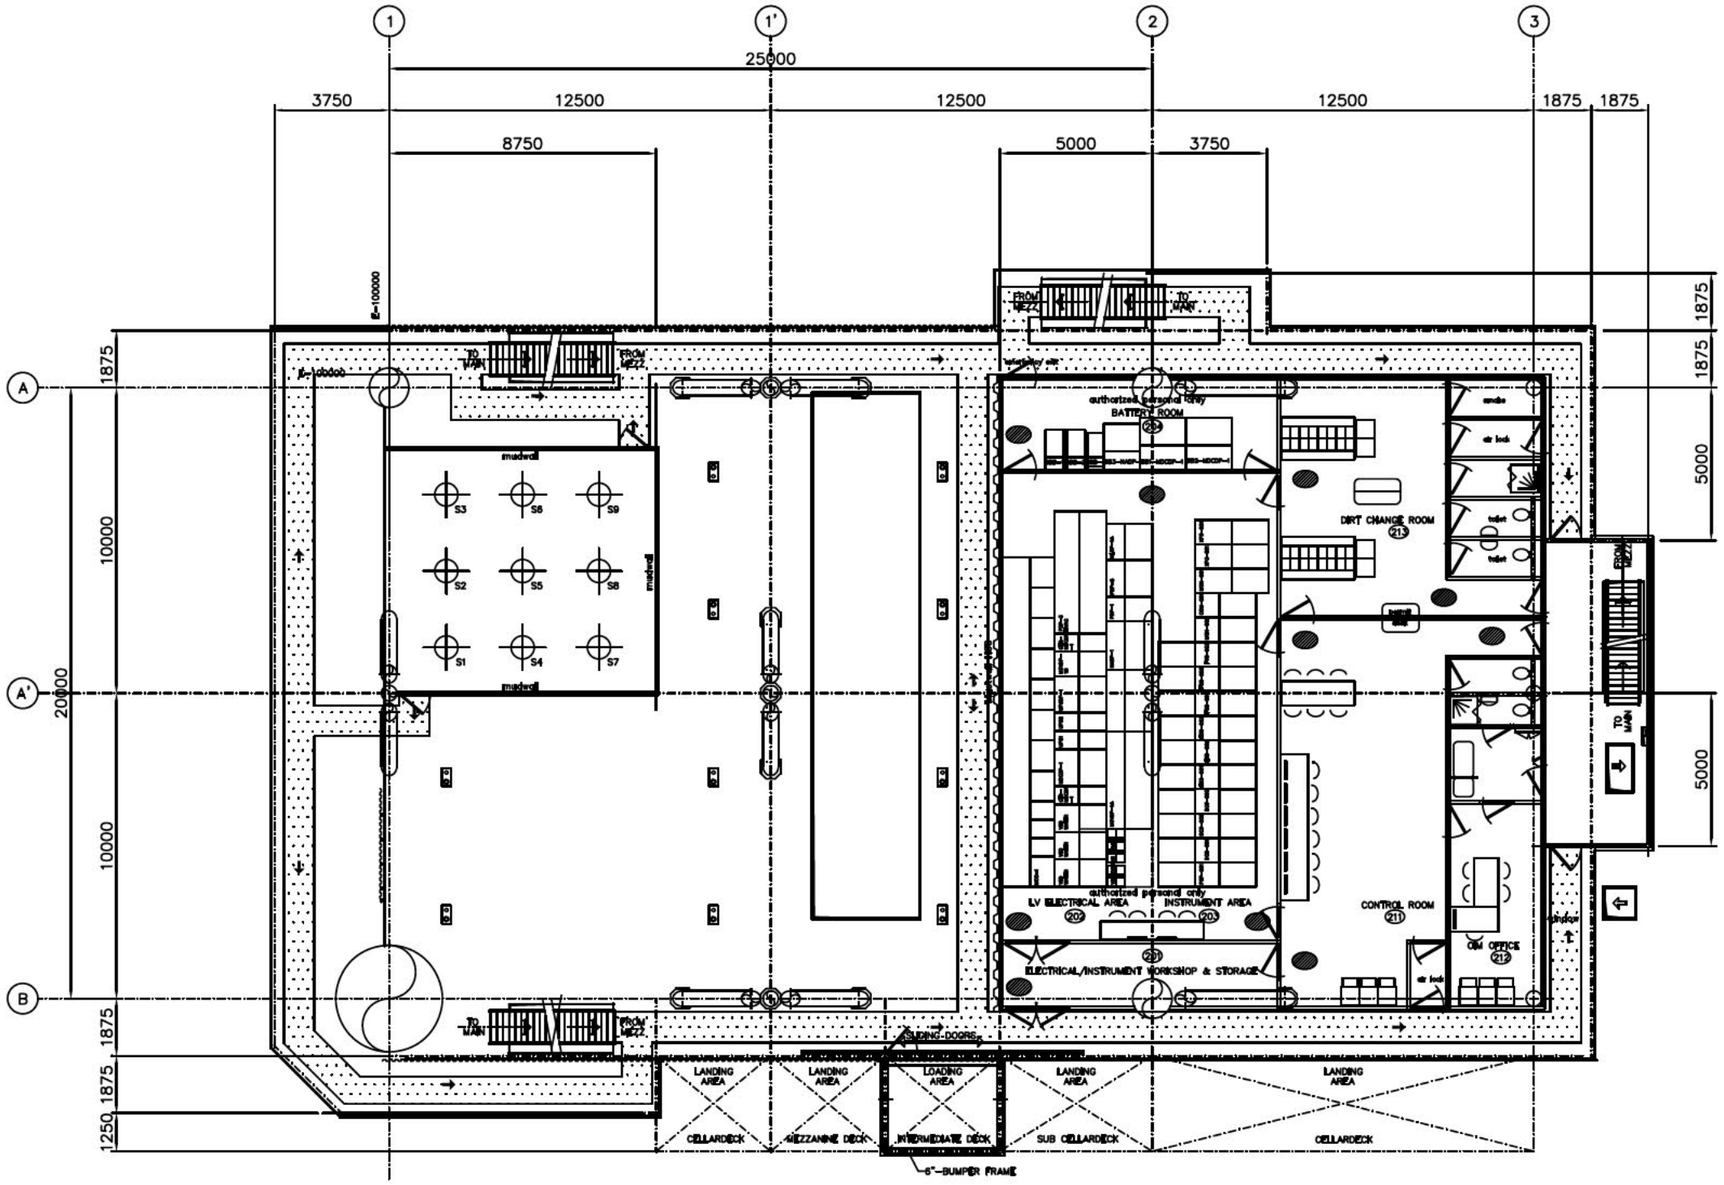

INTERMEDIATE DECK / SECOND FLOOR T.O.B. EL.+34500

POST FEED ISSUE

GENERAL NOTES

1– DIMENSIONS IN mm

EQUIPMENT

TAG NR.	DESCRIPTION	WEIGHT

LEGEND

- FIREWALL A60
- WINDWALL
- PLATE 6
- TEARPLATE 8/10
- GRATING 30x30
- ESCAPE ROUTE

HOLD POINTS

1. FINAL EQUIPMENT INFO
2. FINAL STRUCTURE INFO

5.1.2.e

04	21	06	2024	ISSUED FOR DETAILED DESIGN
05A	28	02	2025	POST FEED ISSUE
05	19	07	2024	ISSUED FOR DETAILED DESIGN, UPDATED
01	09	02	2024	ISSUED FOR FEED
REVISION	BY	CHK	TYPE	DESCRIPTION

DRAWN BY | CHECKED BY | APPROVED BY

ENGINEERING: ONE-Dyas bv | SCALE: 1:100 | PAPER SIZE: A1

This document is confidential. The copyright is vested in ONE-Dyas B.V., Amsterdam. The information contained herein is confidential. All rights reserved. Without the obtained written consent of ONE-Dyas B.V., no part of this document may be disclosed to any third party or reproduced, stored in any retrieval system or transmitted in any form or by any means (electronic, mechanical, reprographic, recording or otherwise) without the prior written consent of the copyright owner. DPL

TITLE: PLOTPLAN
L.G. SECOND FLOOR
T.O.B. EL. +34500

ONE-Dyas B.V. Amsterdam

ARCHIVE	DISCIPLINE	DOCUMENT TYPE	PHASE	DOCUMENT NUMBER	SHEET NR.	REVISION
F06A	4	51	0	42511	05	05A

SIZE A1

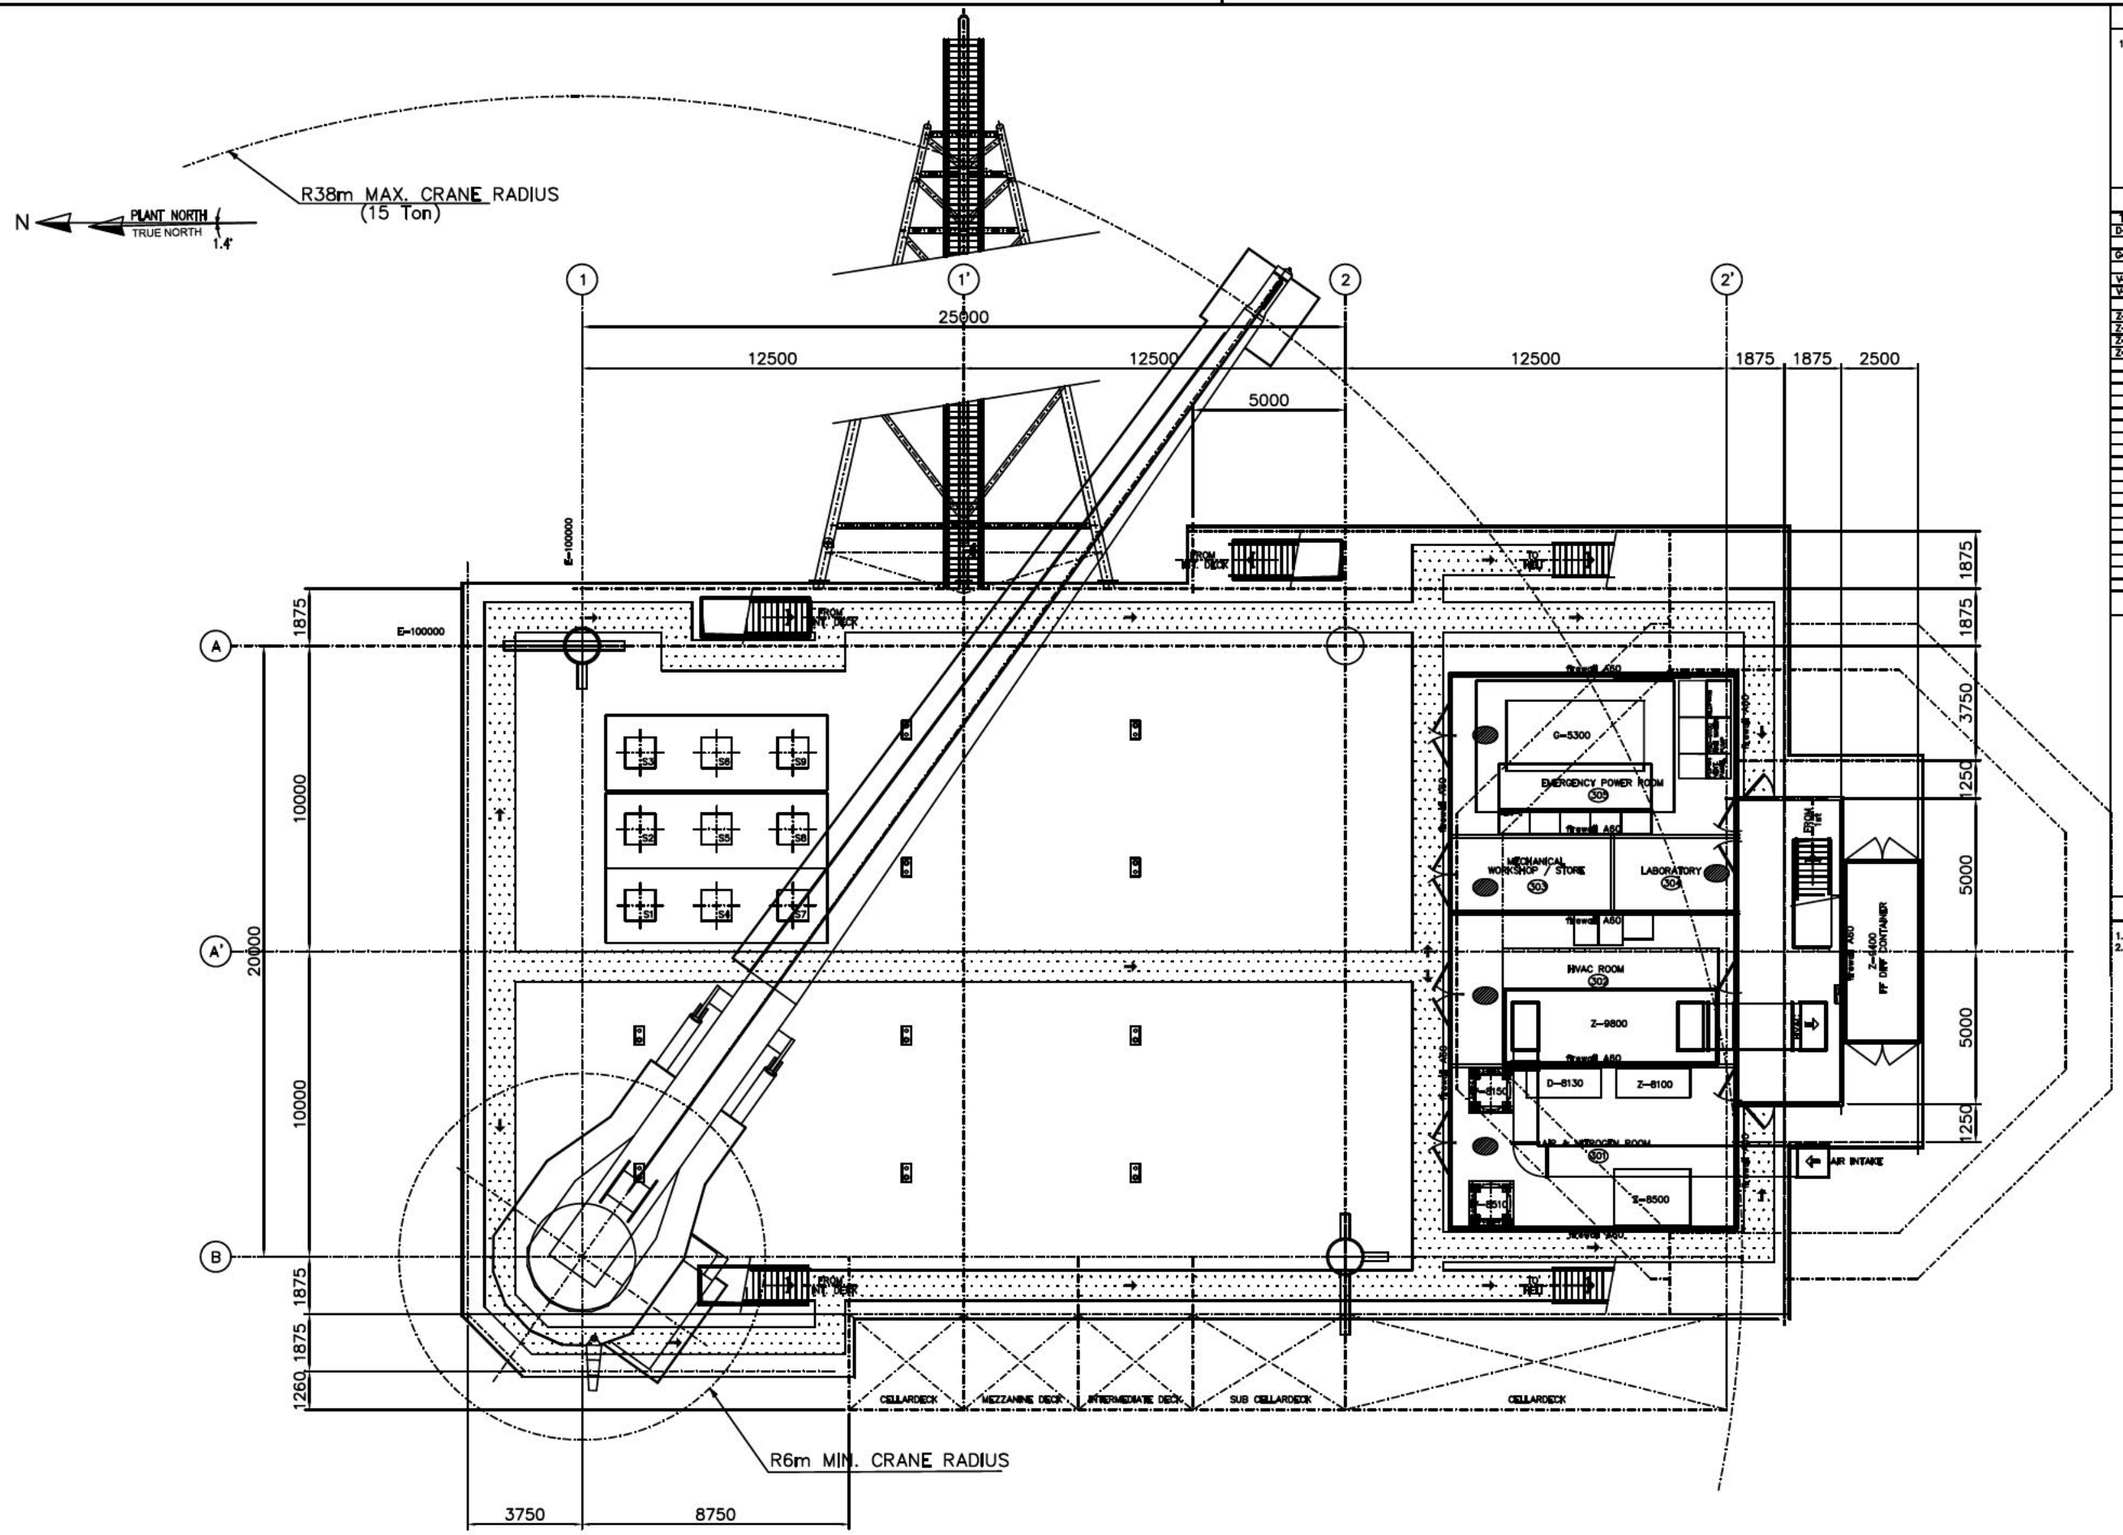

MAINDECK / ROOF L.Q. T.O.B. EL.+38500

POST FEED ISSUE

GENERAL NOTES

1- DIMENSIONS IN mm

EQUIPMENT

TAG NR.	DESCRIPTION	WEIGHT
D-8130	AIR DRYER	
G-5300	EMERGENCY GENERATOR	
V-8150	INSTRUMENT AIR RECEIVER	
V-8510	NITROGEN RECEIVER	
Z-8100	INSTRUMENT AIR PACKAGE	
Z-8500	NITROGEN PACKAGE	
Z-9400	FF DIFF PACKAGE	
Z-9800	HVAC PACKAGE	

LEGEND

- FIREWALL A60
- WINDWALL
- PLATE
- TEARPLATE 10/12
- GRATING 30x30
- ESCAPE ROUTE

HOLD POINTS

1. FINAL EQUIPMENT INFO
2. FINAL STRUCTURE INFO

04	19	07	2024	ISSUED FOR DETAILED DESIGN, UPDATED
03	21	06	2024	ISSUED FOR DETAILED DESIGN
02	16	05	2024	ADJUSTED DOOR LOCATIONS AND FIRE RATINGS
04A	28	02	2025	POST FEED ISSUE

5.1.2.e

5.1.2.e

ONE-Dyas bv | SCALE 1:100 | PAPER SIZE A1

ONE-Dyas B.V. Amsterdam

TITLE: PLOTPLAN
MAINDECK / ROOF L.Q.
T.O.B. EL. +38500

AREACODE	DISCIPL.	SHEETNR.	PART	SUBPART	SHEET	REVISION
F06A	4	51	0	42511	06	04A

SIZE A1