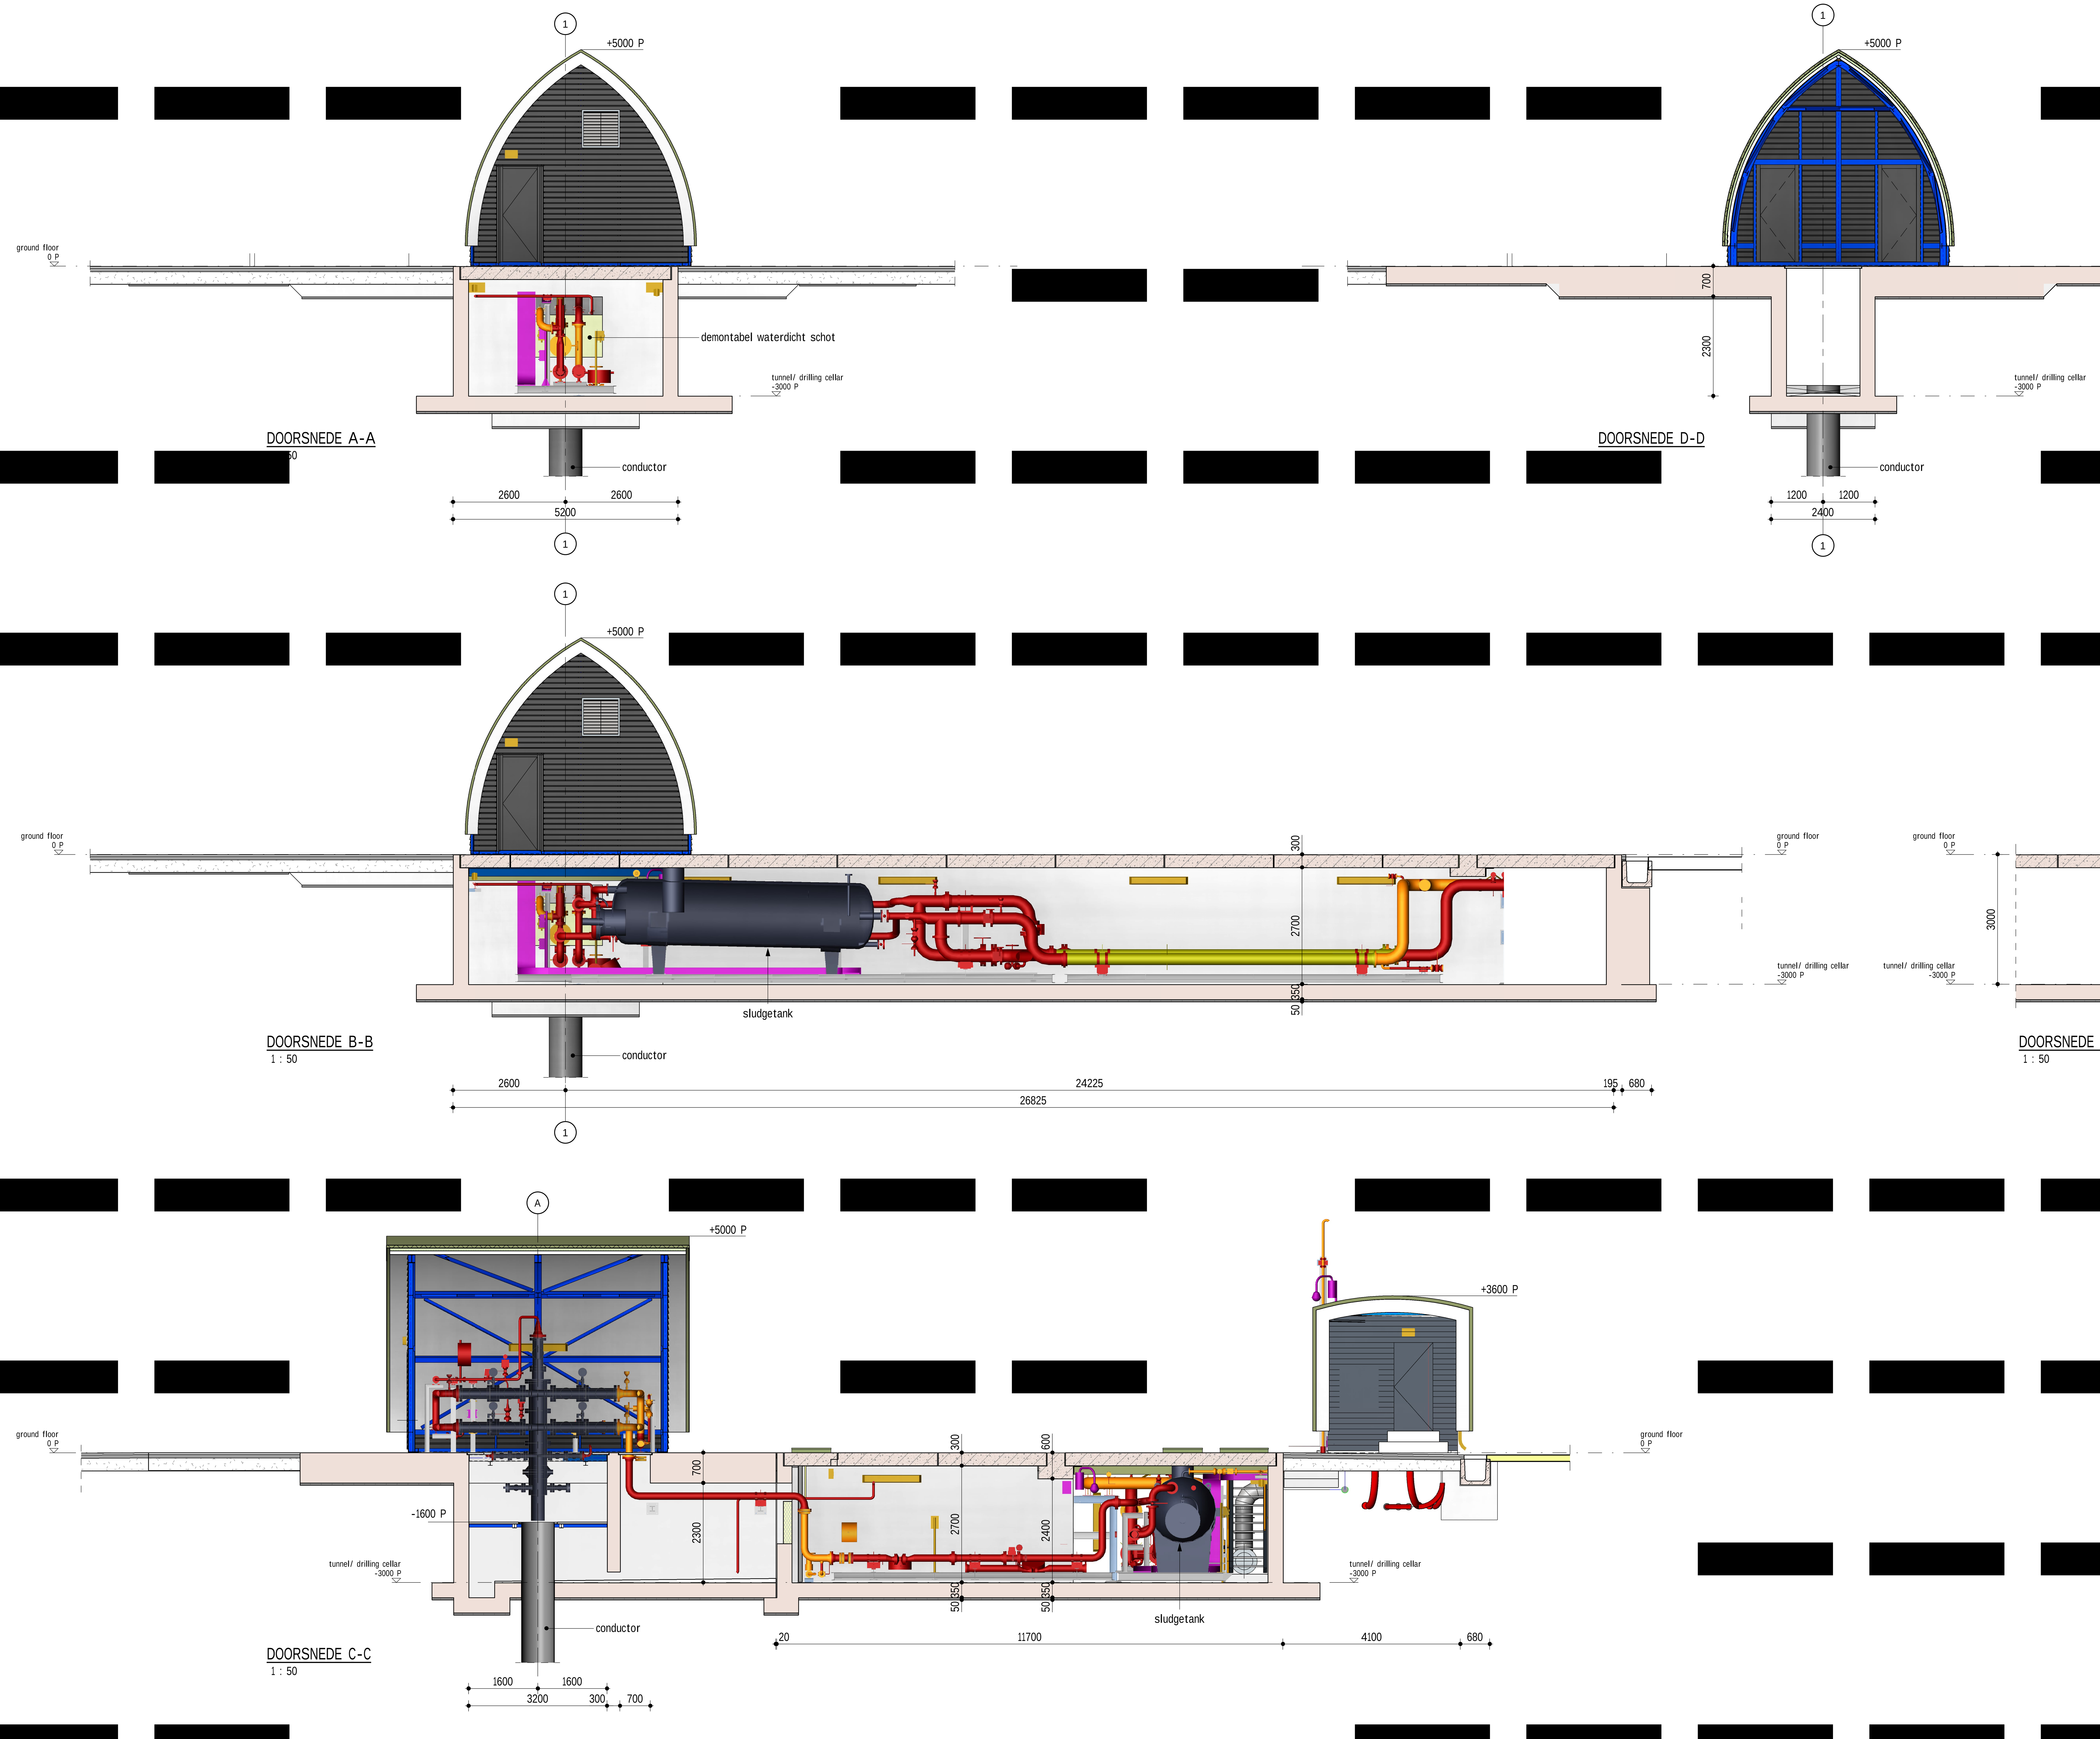

: prefab beton

: in het werk gestort beton

: transparantverlichting vluchtroute

Worley Number: NR1038/C.01/0836
Client Number: 5.002.836

[redacted] r Building [redacted] 5.1.2.e

[redacted] r Building [redacted]

Rev.	Issue Date	Revision Description	Prepared by	Checked by	Disc Appr by	Proj Appr by

fact. no. | fct. dpt | processgr./-unit | itemcode/tag no. | project no. | size | higher reference doc. no. | part no

title: WELL PAD H-02 als principe
Doorsneden tunnels en kelder

fact./fact. dept: Nobian Industrial Chemicals B.V.

project: Brine Field Haaksbergen, re-design

scale 1:50 | dimensions in mm | Am. proj. | separate partslist | doc. type | abbr. | location doc. no.

rev. E D C B A - | date | by | dept | ckd

Nobian Industrial Chemicals B.V.

[redacted] © Nobian PO [redacted]

size A0 | doc. no. [redacted]

17/04/2024 14:02:10 REVIT Architecture