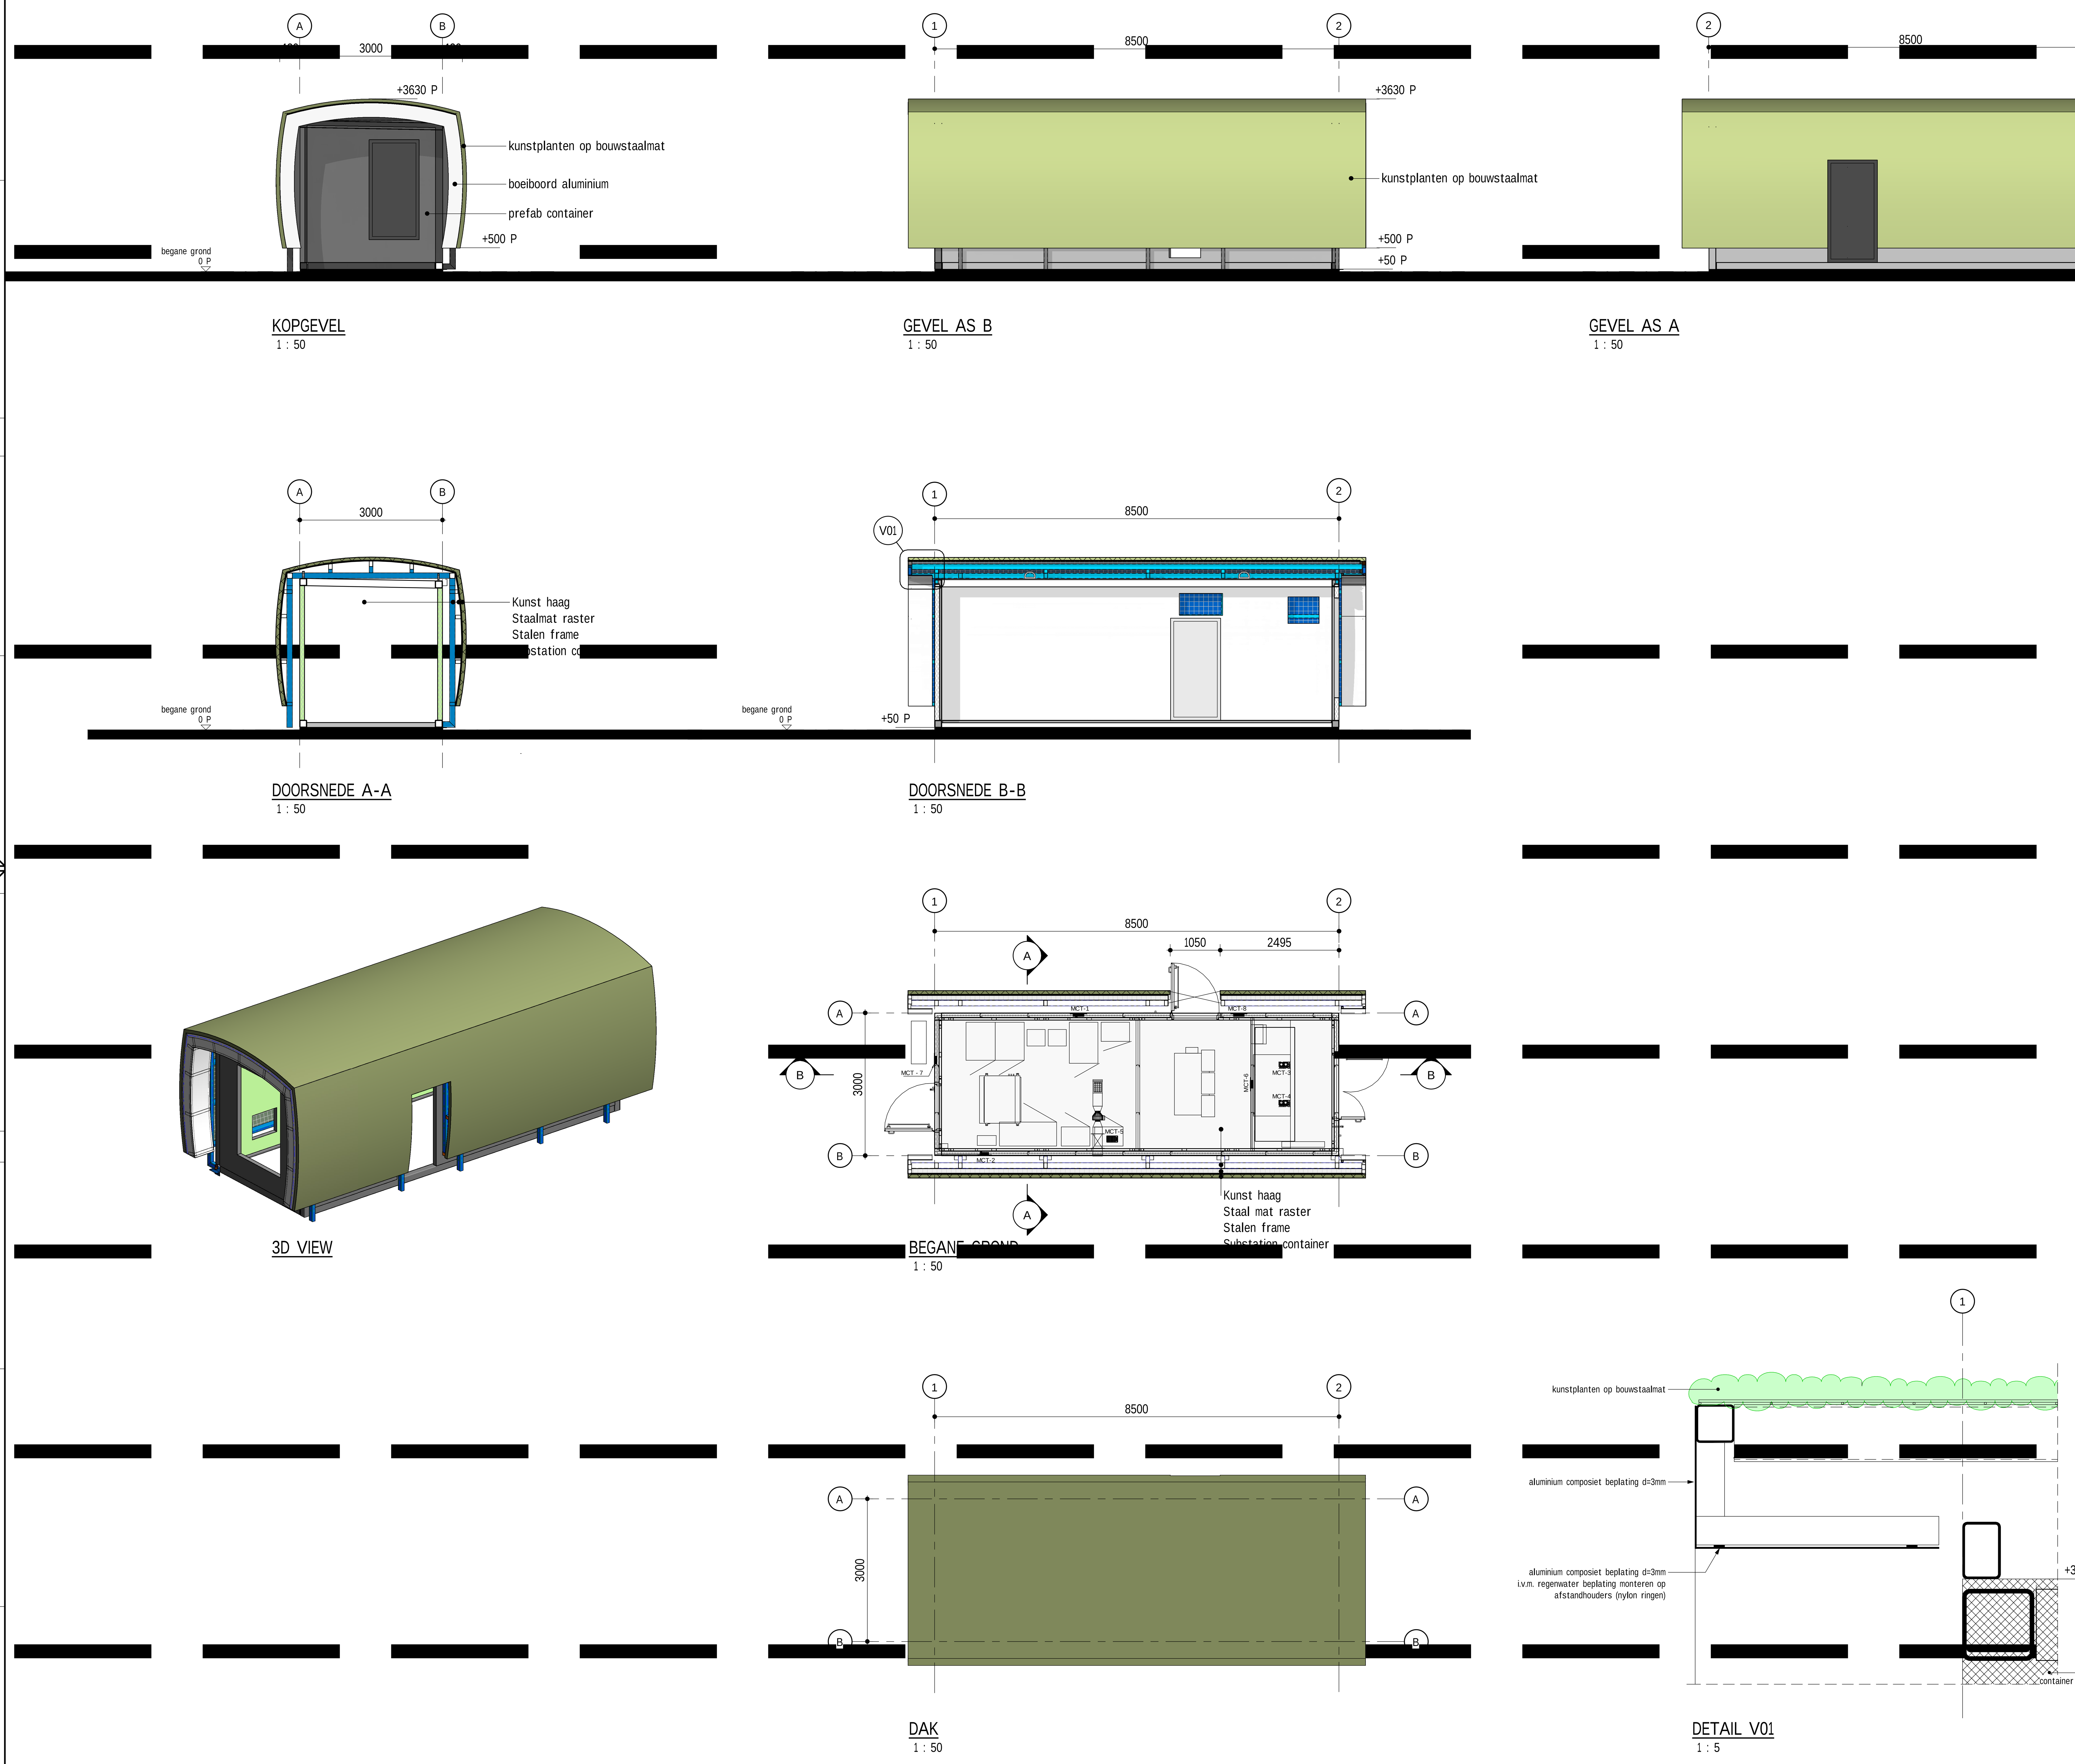

SUBSTATION ZOALS REEDS GEBOUWD

KLEUR- & MATERIAALSTAAT

	MATERIAAL	KLEUR	KLEUR CODE
onderzijde dakoverstek	aluminium	wit	RAL 9010
dakrand/ boeiboord	aluminium	wit	RAL 9010
groen dak	kunstplanten	groen	-
staalconstructie	staal	antracietgrijs	RAL 7016
substation	prefab container	antracietgrijs	RAL 7016

Worley energy | chemicals | resources

Worley Number: NR1038/C.01/0903
Client Number: 5.003.534

Rev.	Issue Date	Revision Description	by	by	by	by
[redacted]		or Building Pe[redacted]	5.1.2.e			

fact. no.	fct. dpt		processgr./-unit	itemcode/tag no.	project no.	size	higher reference doc. no.	part no

title: Vergroening substation
Plattegronden, drsn, gevels, details

fact./fact. dept: Nobian Industrial Chemicals B.V.

project: Brine Field Haaksbergen, re-design

rev.	date	by	dept	ckd
E				
D				
C				
B				
A				
-				

scale	dimensions in	Am. proj.	separate partslist	doc. type	abbr.	location doc. no.
1:50	mm					

NOBIAN Nobian Industrial Chemicals B.V.

© Nobian PO Box 25, 7550GC Hengelo, The Netherlands

size A0 doc. no. 5.003.534 sh.

05/06/2024 16:13:44REVIT Architecture