


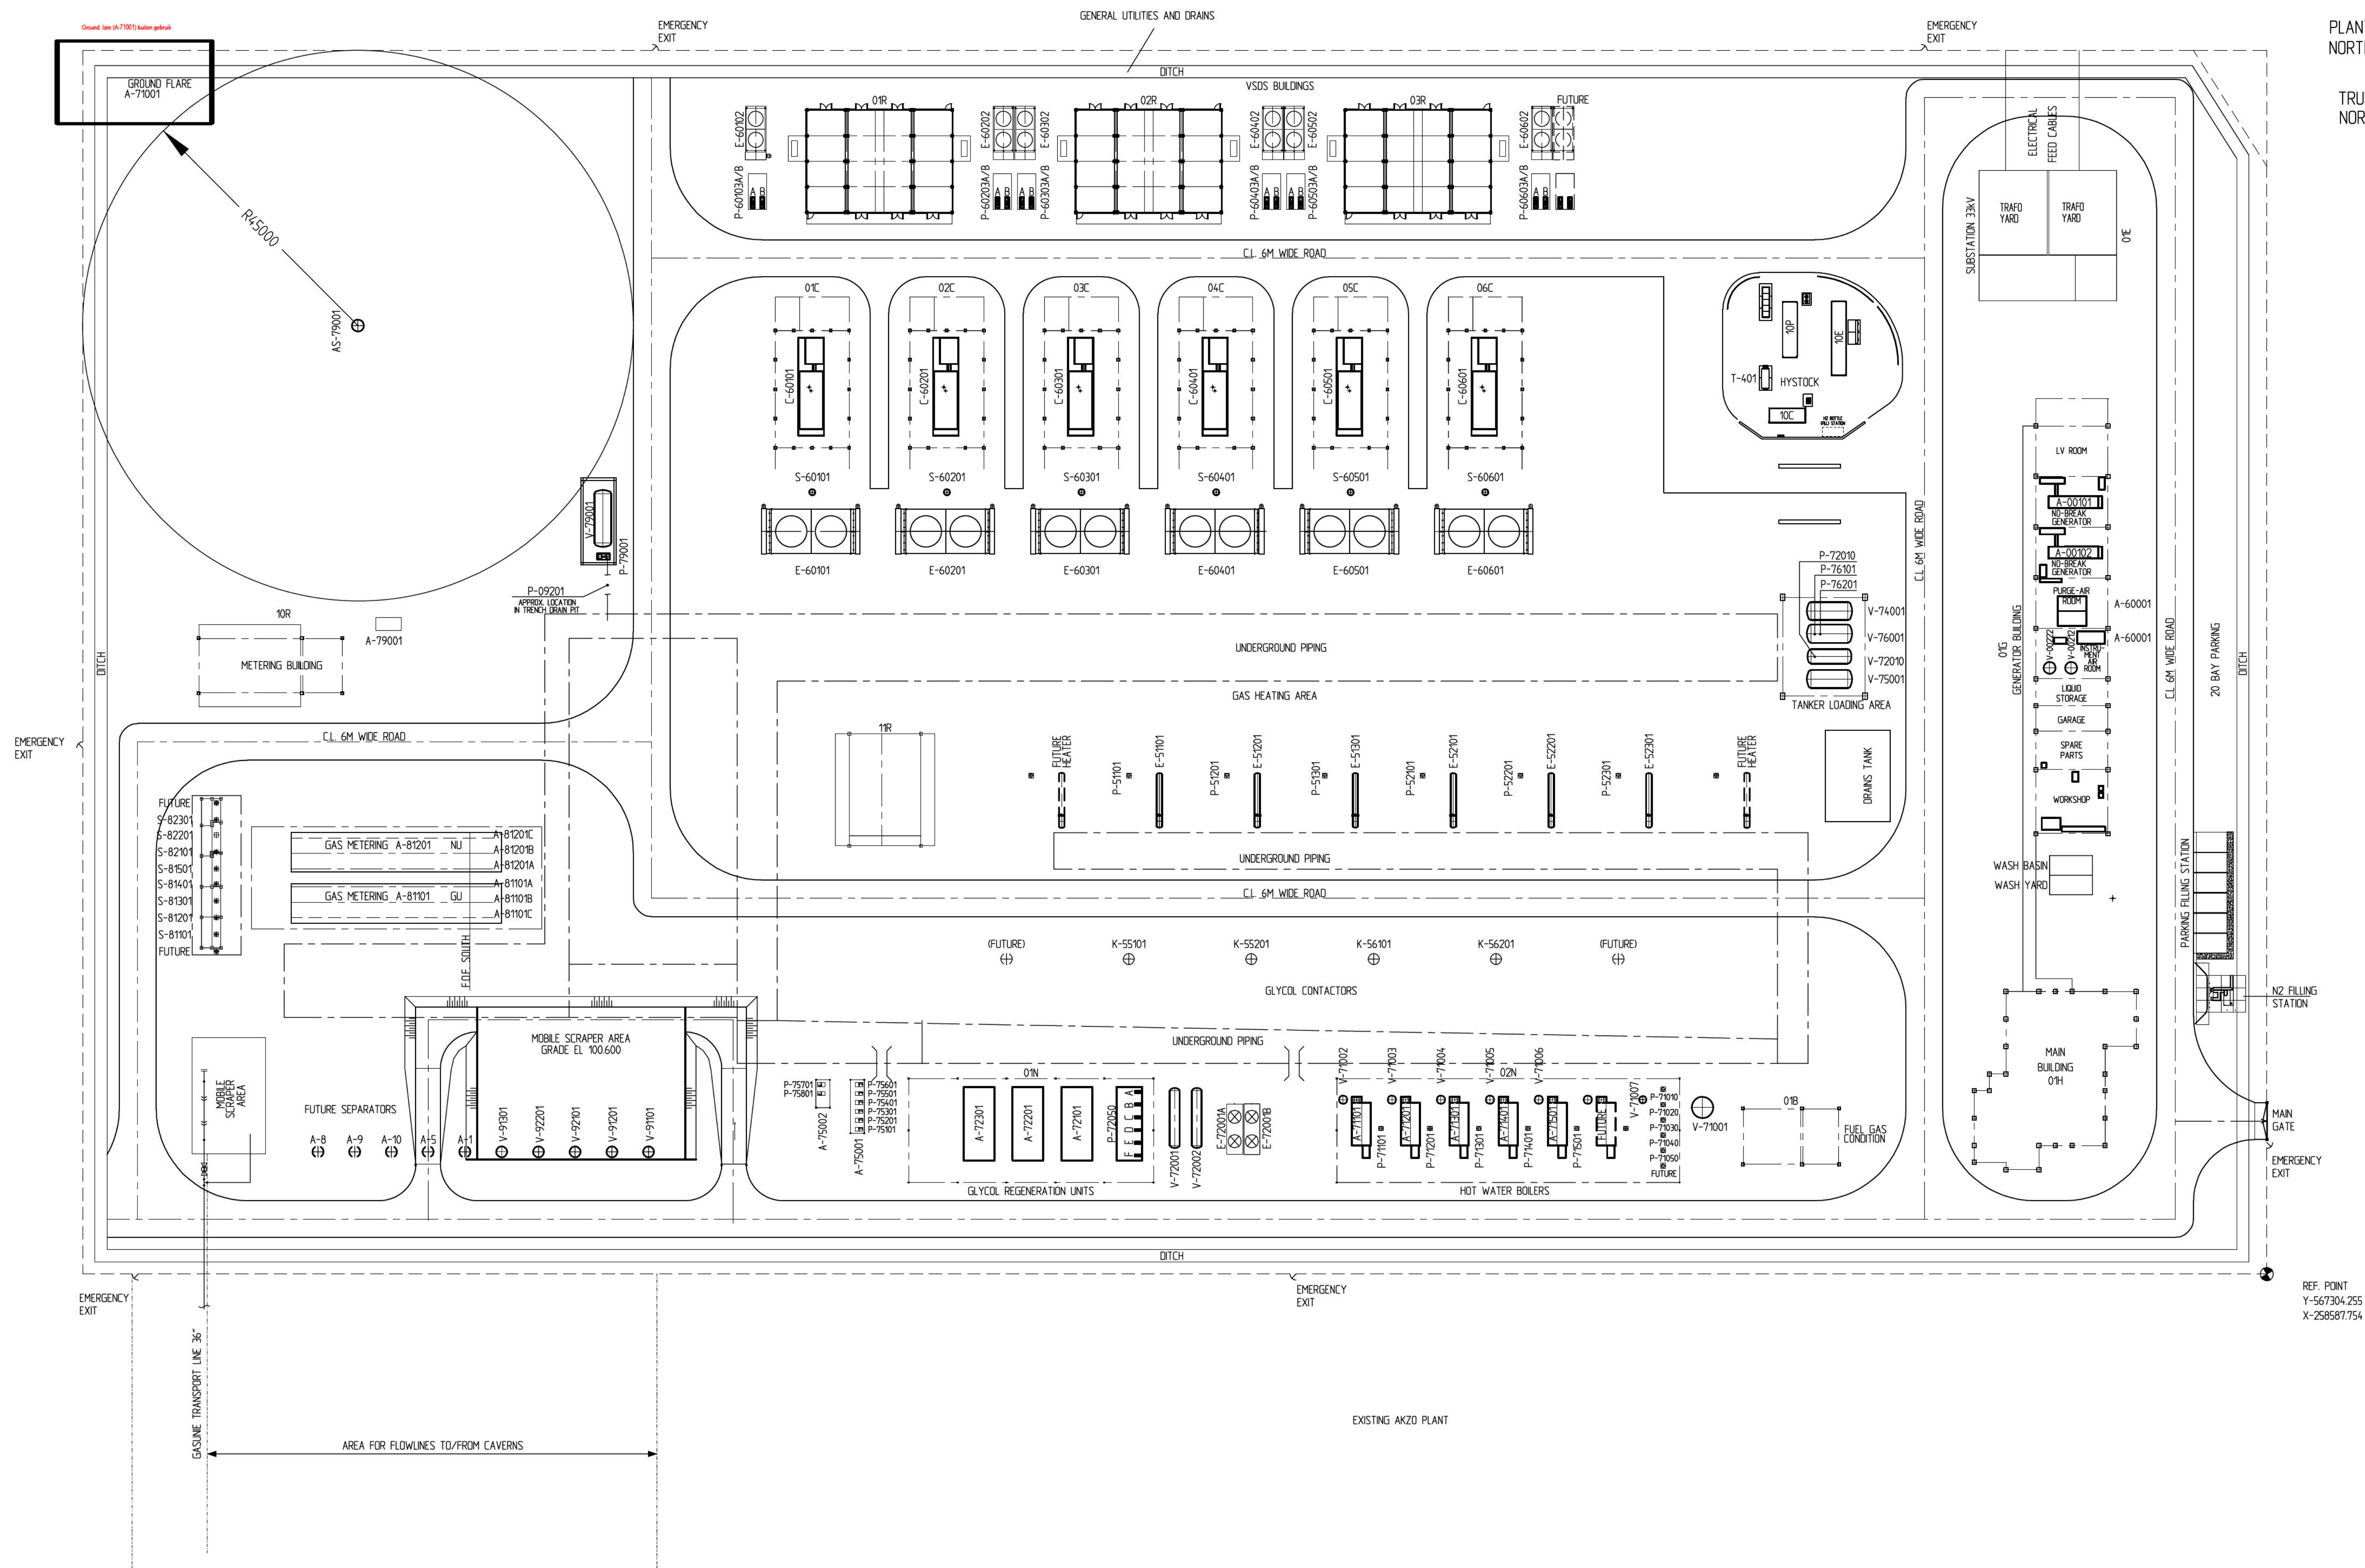

GENERAL NOTES



- 1 GRADE ELEVATION +100.000 EQUALS
+2.2m NAP

NOTES

BUILDINGS SCHEDULE	
No.	DESCRIPTION
01H	MAIN BUILDING
01G	GENERATOR BUILDING
01V/04R	VSDS BUILDINGS
11R	PRODUCTION GAS UTILITIES BUILDING
10R	METERING BUILDING
01	DELETED
01V/05C	COMPRESSOR BUILDINGS
01E	SUBSTATION
01N	REGENERATOR BUILDING
02N	HOT WATER BOILER BUILDING
01B	FUEL GAS CONDITIONING BUILDING
12R	DELETED
10C	COMPRESSOR CONTAINER
10E	PSU CONTAINER
10P	ELECTROLYSER CONTAINER

EQUIPMENT LIST					
ITEM No.	DESCRIPTION	ITEM No.	DESCRIPTION	ITEM No.	DESCRIPTION
A-00101	NO BREAKSET	E-51301	PRODUCTION GAS HEAT EXCHANGER (IGU)	P-60203 B	COOLING WATER CIRCULATION PUMP
A-00102	NO BREAKSET	E-52101	PRODUCTION GAS HEAT EXCHANGER (IND)	P-60303 A	COOLING WATER CIRCULATION PUMP
A-00211	INSTRUMENT AIR PACKAGE 1	E-52201	PRODUCTION GAS HEAT EXCHANGER (IND)	P-60303 B	COOLING WATER CIRCULATION PUMP
A-60001	PURGE AIR PACKAGE	E-52301	PRODUCTION GAS HEAT EXCHANGER (IND)	P-60403 A	COOLING WATER CIRCULATION PUMP
A-71001	GROUND FLARE (HOLD)	E-60101	COMPRESSOR AFTER COOLER	P-60403 B	COOLING WATER CIRCULATION PUMP
A-71101	HOT WATER BOILER UNIT	E-60201	COMPRESSOR AFTER COOLER	P-60503 A	COOLING WATER CIRCULATION PUMP
A-71201	HOT WATER BOILER UNIT	E-60301	COMPRESSOR AFTER COOLER	P-60503 B	COOLING WATER CIRCULATION PUMP
A-71301	HOT WATER BOILER UNIT	E-60401	COMPRESSOR AFTER COOLER	P-60603 A	COOLING WATER CIRCULATION PUMP
A-71401	HOT WATER BOILER UNIT	E-60501	COMPRESSOR AFTER COOLER	P-60603 B	COOLING WATER CIRCULATION PUMP
A-71501	HOT WATER BOILER UNIT	E-60601	COMPRESSOR AFTER COOLER	P-71010	HOT WATER TRANSFER PUMP
A-72101	GLYCOL REGENERATION UNIT 1	E-60102	WATER COOLER	P-71020	HOT WATER TRANSFER PUMP
A-72201	GLYCOL REGENERATION UNIT 2	E-60202	WATER COOLER	P-71030	HOT WATER TRANSFER PUMP
A-72301	GLYCOL REGENERATION UNIT 3	E-60302	WATER COOLER	P-71040	HOT WATER TRANSFER PUMP
A-75001	METHANOL INJECTION PACKAGE	E-60402	WATER COOLER	P-71050	HOT WATER TRANSFER PUMP
A-75002	METHANOL INJECTION PACKAGE	E-60502	WATER COOLER	P-71101	HOT WATER CIRCULATION PUMP
A-79001	CO2 PACKAGE	E-60602	WATER COOLER	P-71201	HOT WATER CIRCULATION PUMP
A-81101 A	METERING PACKAGE (IGU)	E-72001A	GLYCOL AIR COOLER	P-71301	HOT WATER CIRCULATION PUMP
A-81101 B	METERING PACKAGE (IGU)	E-72001B	GLYCOL AIR COOLER	P-71401	HOT WATER CIRCULATION PUMP
A-81101 C	METERING PACKAGE (IGU) SPARE	K-55101	GLYCOL CONTACTOR 1 (IGU)	P-71501	HOT WATER CIRCULATION PUMP
A-81201 A	METERING PACKAGE (IND)	K-55201	GLYCOL CONTACTOR 2 (IGU)	P-72010	GLYCOL SUPPLY PUMP
A-81201 B	METERING PACKAGE (IND)	K-56101	GLYCOL CONTACTOR 3 (IND)	P-72050 A	GLYCOL CIRCULATION PUMP
A-81201 C	METERING PACKAGE (IND) SPARE	K-56201	GLYCOL CONTACTOR 4 (IND)	P-72050 B	GLYCOL CIRCULATION PUMP
AS-79001	VENT STACK	P-51101	WATER RE-CIRCULATION PUMP	P-72050 C	GLYCOL CIRCULATION PUMP
C-60101	INJECTION COMPRESSOR	P-51201	WATER RE-CIRCULATION PUMP	P-72050 D	GLYCOL CIRCULATION PUMP
C-60201	INJECTION COMPRESSOR	P-51301	WATER RE-CIRCULATION PUMP	P-72050 E	GLYCOL CIRCULATION PUMP
C-60301	INJECTION COMPRESSOR	P-52101	WATER RE-CIRCULATION PUMP	P-72050 F	GLYCOL CIRCULATION PUMP
C-60401	INJECTION COMPRESSOR	P-52201	WATER RE-CIRCULATION PUMP	P-75101	METHANOL INJECTION PUMP
C-60501	INJECTION COMPRESSOR	P-52301	WATER RE-CIRCULATION PUMP	P-75201	METHANOL INJECTION PUMP
C-60601	INJECTION COMPRESSOR	P-60103 A	COOLING WATER CIRCULATION PUMP	P-75301	METHANOL INJECTION PUMP
E-51101	PRODUCTION GAS HEAT EXCHANGER (IGU)	P-60103 B	COOLING WATER CIRCULATION PUMP	P-75401	METHANOL INJECTION PUMP
E-51201	PRODUCTION GAS HEAT EXCHANGER (IGU)	P-60203 A	COOLING WATER CIRCULATION PUMP	P-75501	METHANOL INJECTION PUMP

9	04-12-2020	5.1.2. e	5.1.2. e	5.1.2. e
8	30-04-2020			
7	12-05-2017			
0	12-06-2009			
Rev	Date	Description		
Project aardgasbuffer				
Zuidwending				
TITLE PLOT PLAN ZUIDWENDING				
5.1.2. e		5.1.2. e		NV NEDERLANDSE GASNIE 5.1.2. e
01/01/2020	01/01/2020	01/01/2020	01/01/2020	01/01/2020
A-436-LM-000-004				9

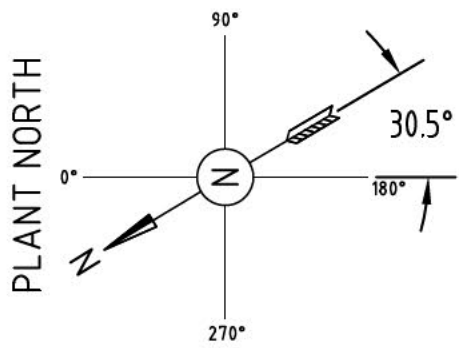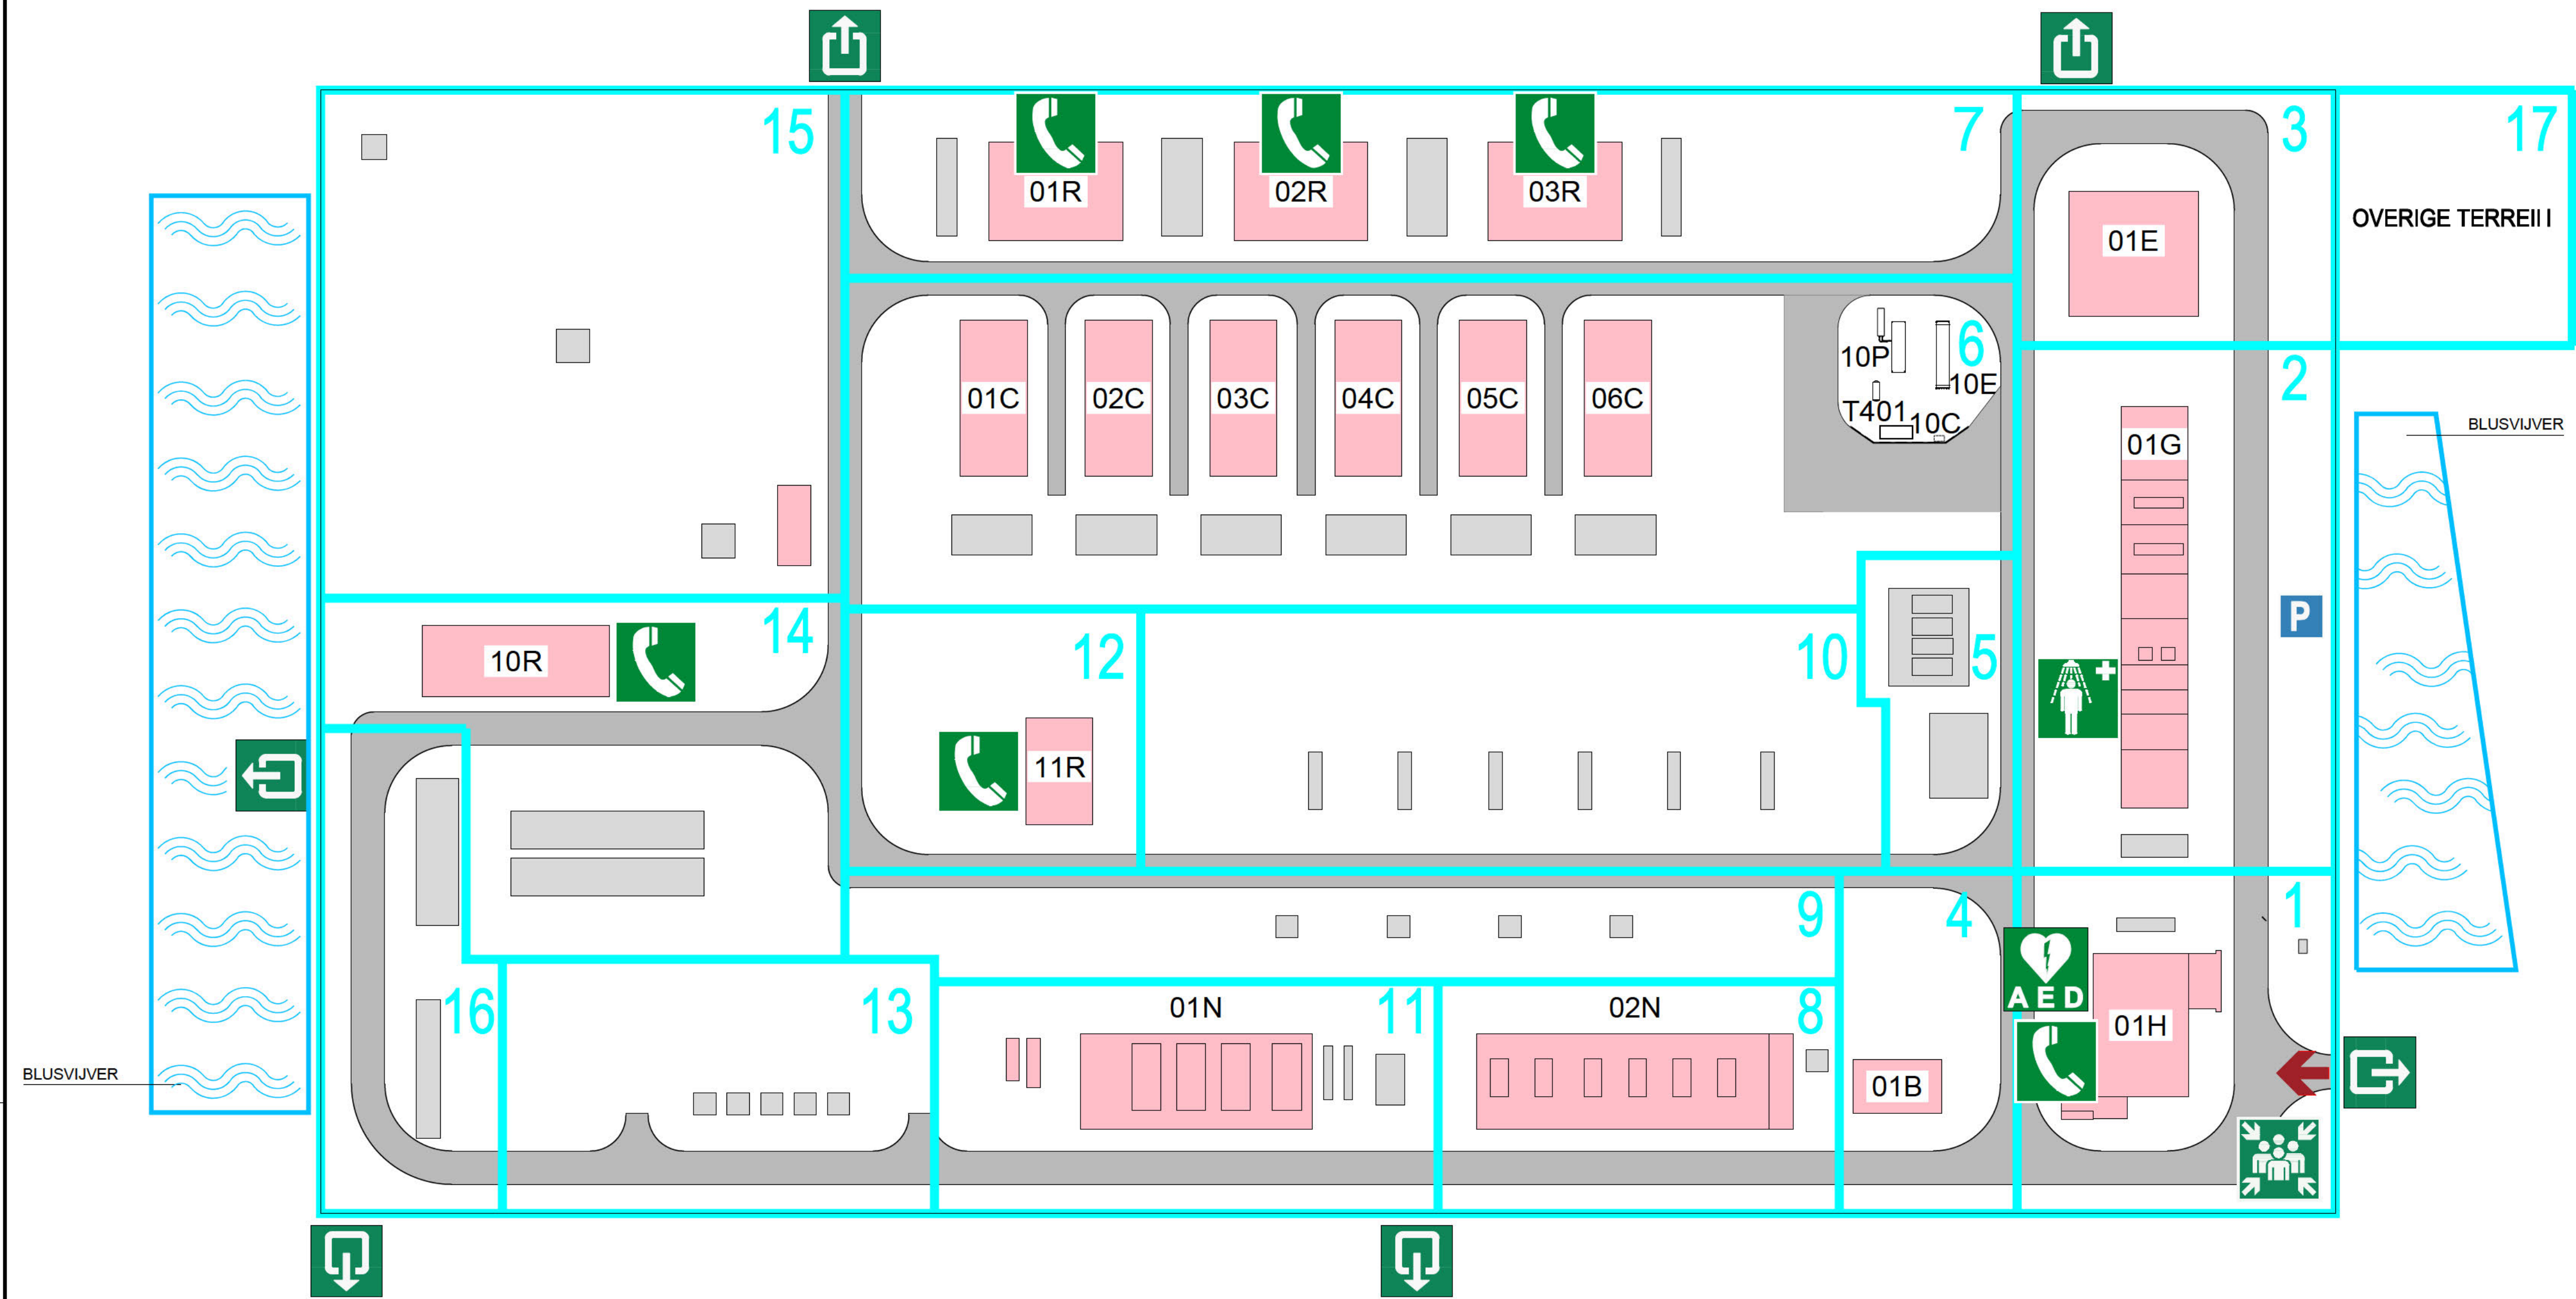


- SECTOR-OMSCHRIJVING**
- SECTOR 1 01H HOOFDGEBOUW
 - SECTOR 2 01G UTILITEITEN GEBOUW
 - SECTOR 3 01E HOOGSPANNINGSGEBOUW
 - SECTOR 4 01B BRANDSTOF MEETGEBOUW
 - SECTOR 5 TANKENPARK + VUILWATERBAK
 - SECTOR 6 COMPRESSOR GEBOUWEN
 - SECTOR 7 REGELGEBOUWEN
 - SECTOR 8 02N BOILERGEBOUW
 - SECTOR 9 ABSORPTIE TORENS
 - SECTOR 10 WARMTE STRATEN
 - SECTOR 11 01N REGENERATIE + METHANOL GEBOUWEN
 - SECTOR 12 11R REGELGEBOUW
 - SECTOR 13 SEPERATOREN
 - SECTOR 14 10R REGELGEBOUW + MEETSTRATEN
 - SECTOR 15 AFBLAASGEBIED
 - SECTOR 16 MEETSTRAAT INJECTIE FILTERS
 - SECTOR 17 OVERIGE TERREIN



A2, A3, A4, A6, A7 CAVERNES

LEGENDA

- VLUCHTHEK
- PRIMAIRE VERZAMELPLAATS BUITEN
HOOFDINGANG LOCATIE
(ALTERNATIEVE VERZAMELPLAATS WORDT
AANGEGEVEN BIJ ONTRUIMINGSSIGNAAL)
- HOOFDINGANG LOCATIE
- TELEFOON
NOODNUMMER: 0598-315011
TVD: 0631037070
- NOOD DOUCHE
- AED

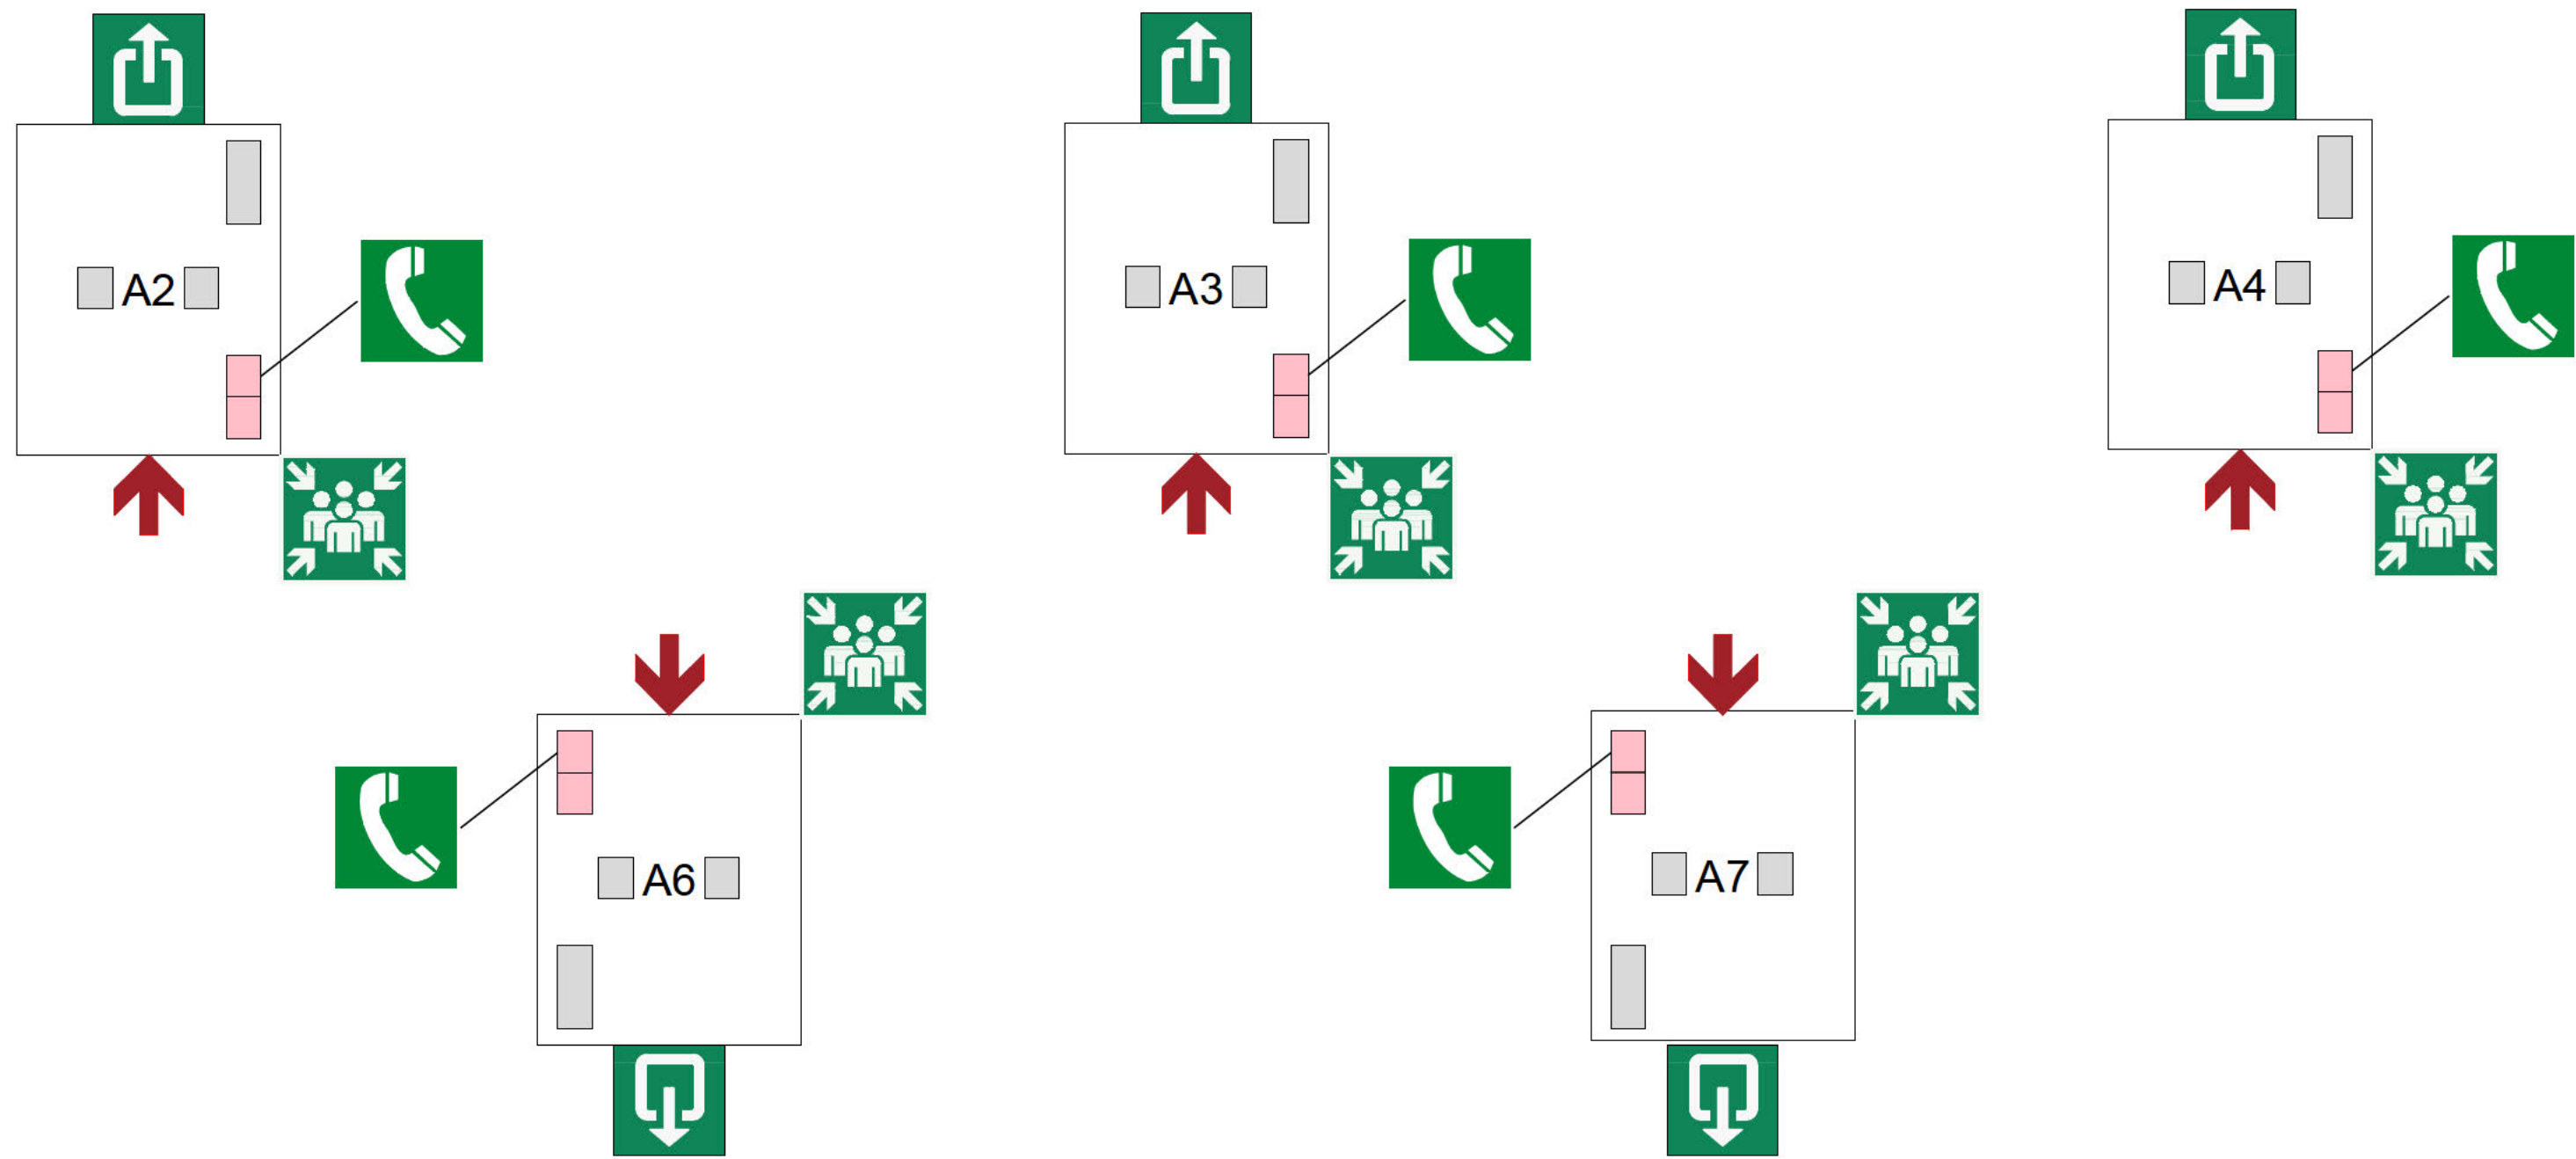

TITEL		OVERZICHTSTEKENING WERKVERGUNNING		ZUIDWENDING	
STATUS		5.1.2. e			
ALS UITGEVOERD					
5.1.2.					
gasu-ve				3	

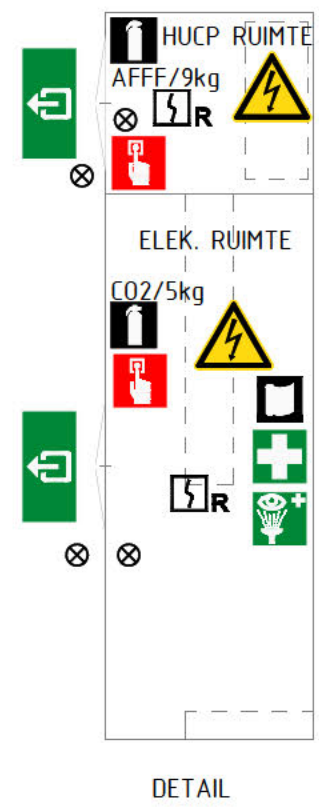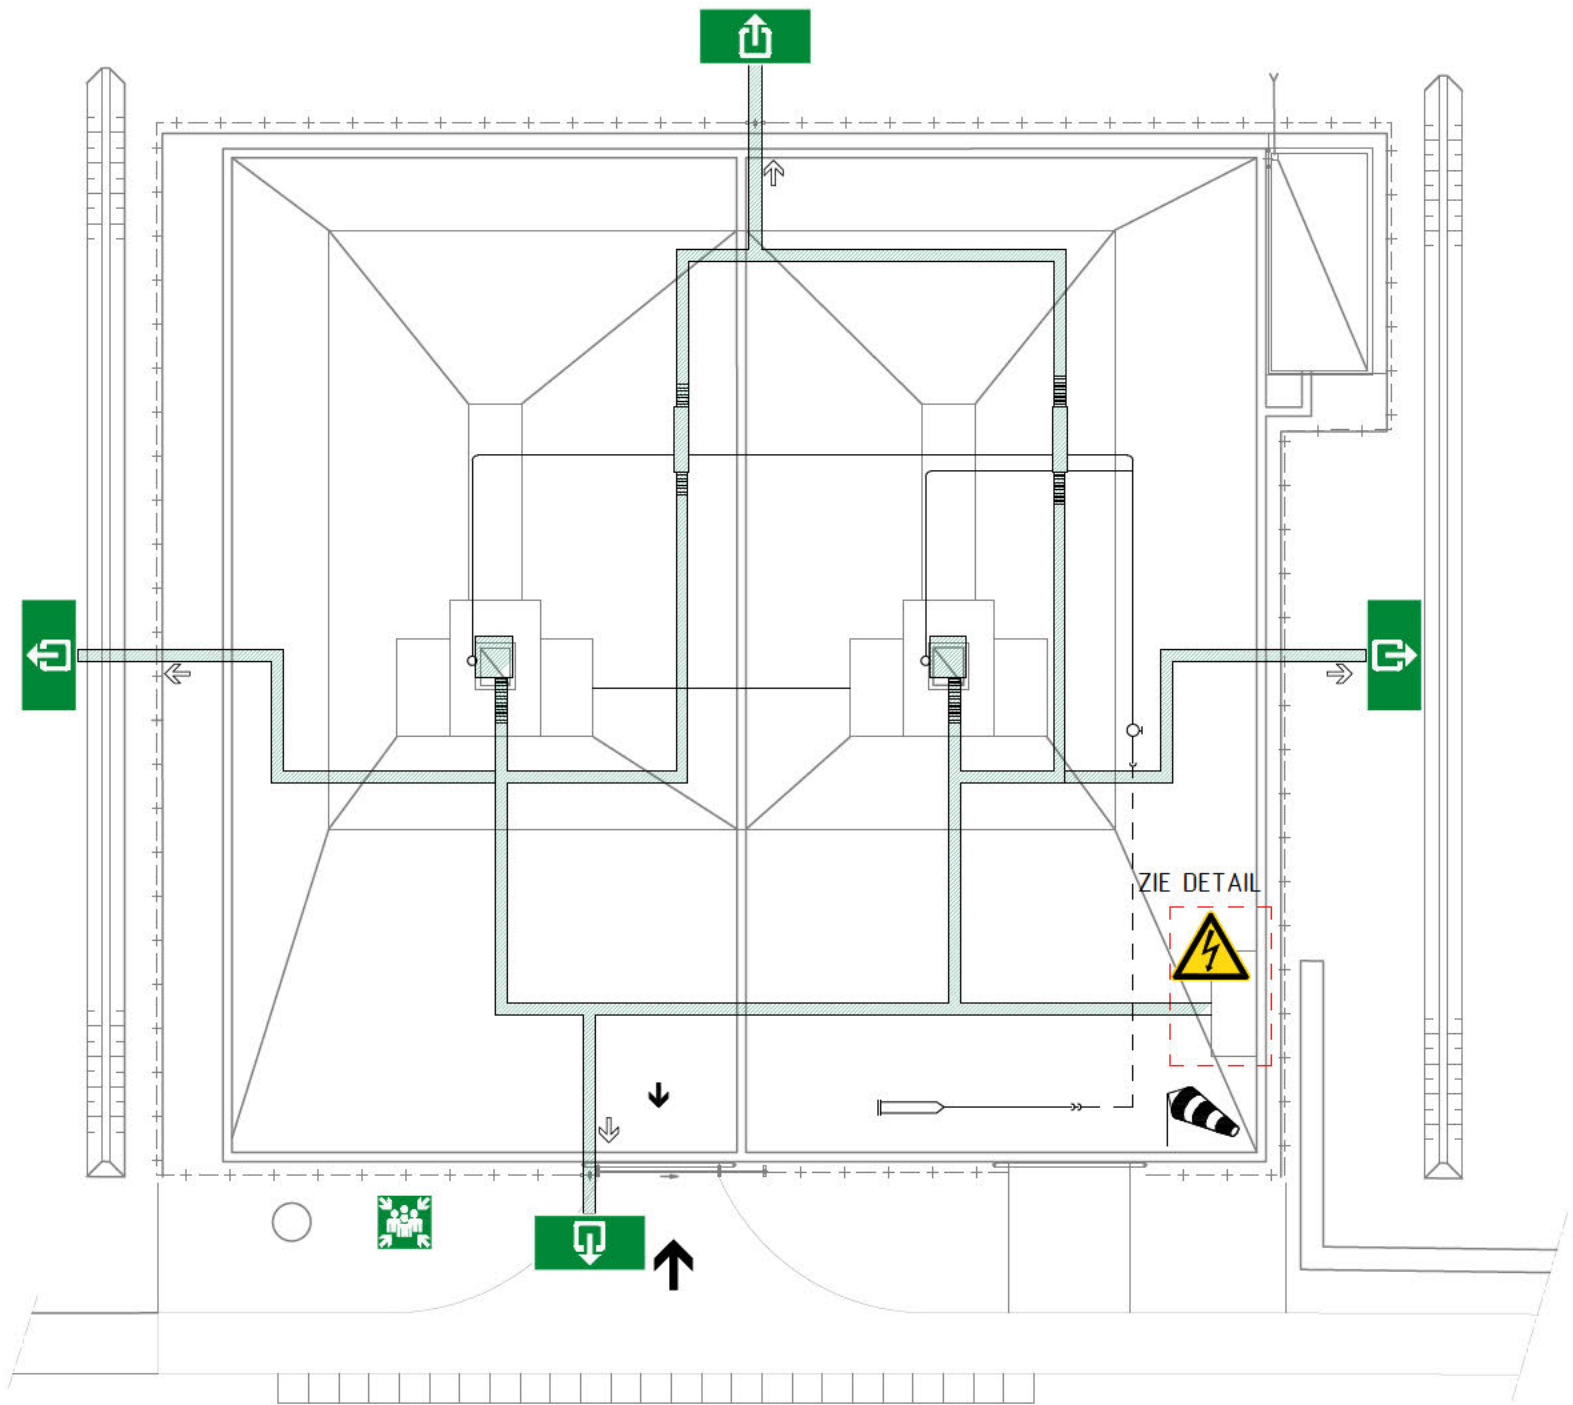


LEGENDA	
SYMB.	OMSCHRIJVING
	SCHAKELKAST ELEKTRA
	HOOFDINGANG
	UITGANG
	NOODUITGANG
	BRANDBLUSSEUR
	BRANDEDEKEN
	BRANDEMELOPPUNT
	VERBANDTROMMEL
	OOGDOUCHE
	BRANCARD
	VERZAMELPLAATS
	(NOOD)UITGANG
	WINDZAK
	ROOKDETECTOR
	NEVENINDICATOR

TITEL
OPSTELLINGSTEKENING
CAVERNE A1

VEILIGHEIDSMIDDELEN
ZUIDWENDING

STATUS
ALS
UITGEVOERD



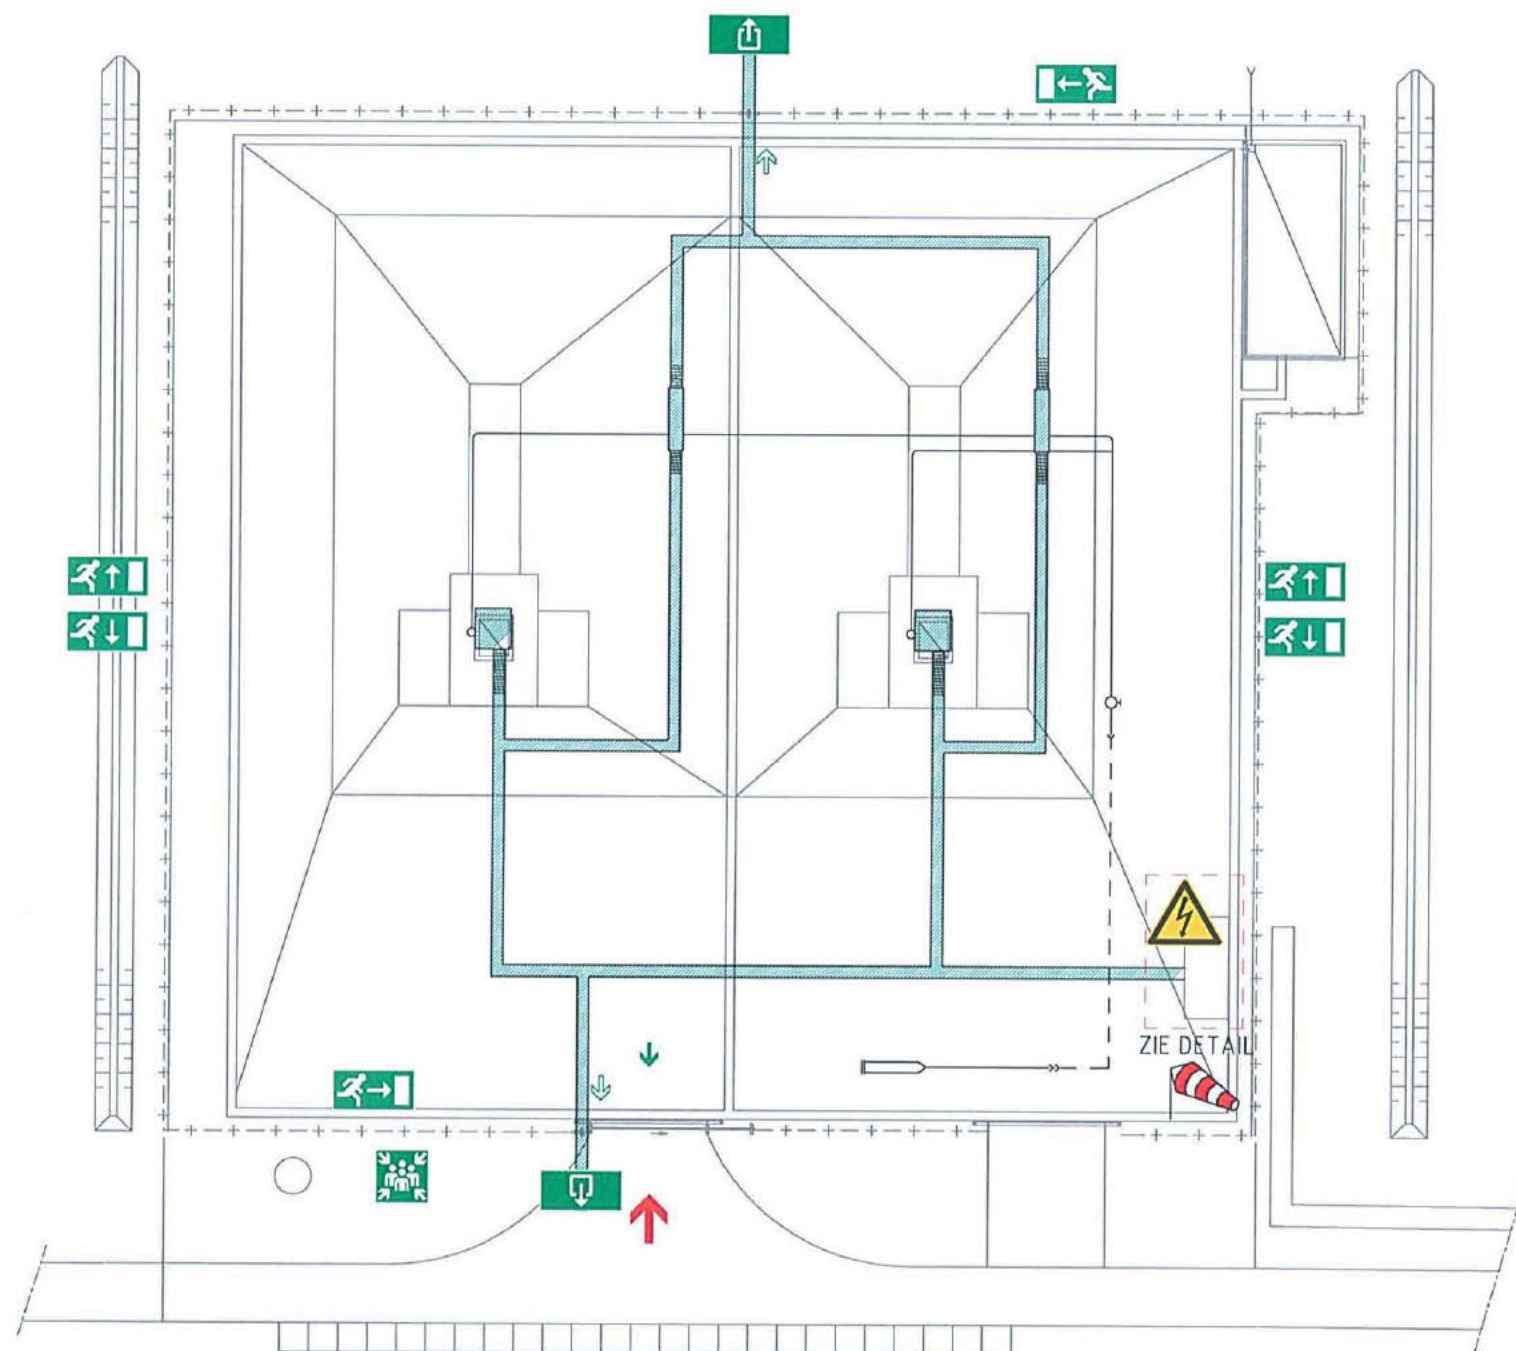

LEGENDA	
SYMB.	OMSCHRIJVING
	SCHAKELKAST ELEKTRA
	HOOFDINGANG
	UITGANG
	NOODUITGANG
	BRANDBLUSSEUR
	BRANDDEKEN
	BRANDMELDPUNT
	VERBANDTROMMEL
	OOGDOUCHE
	VERZAMELPLAATS
	(NOOD)UITGANG
	VLUCHTRICHTING/ NOODUITGANG
	WINDZAK
	ROOKDETECTOR



TITEL
OPSTELLINGSTEKENING
CAVERNE A2,A3,A4 & A6

VEILIGHEIDSMIDDELEN
ZUIDWENDING

STATUS	ALS UITGEVOERD
--------	-------------------

5.1.2. e

N.V. NEDERLANDSE GASUNIE

UZZIGING
VERWERKING

5.1.2. e



DATUM 1e UITGAVE	2010-01-29
------------------	------------

Datum wijziging	2013-11-25
-----------------	------------

gasunie	CATEGORIE
	L
	BEHEER &

VB-000-010-004

2

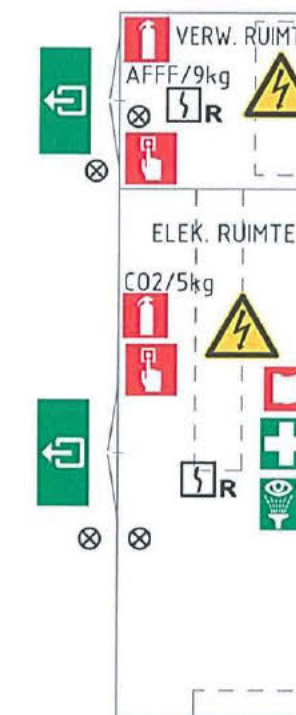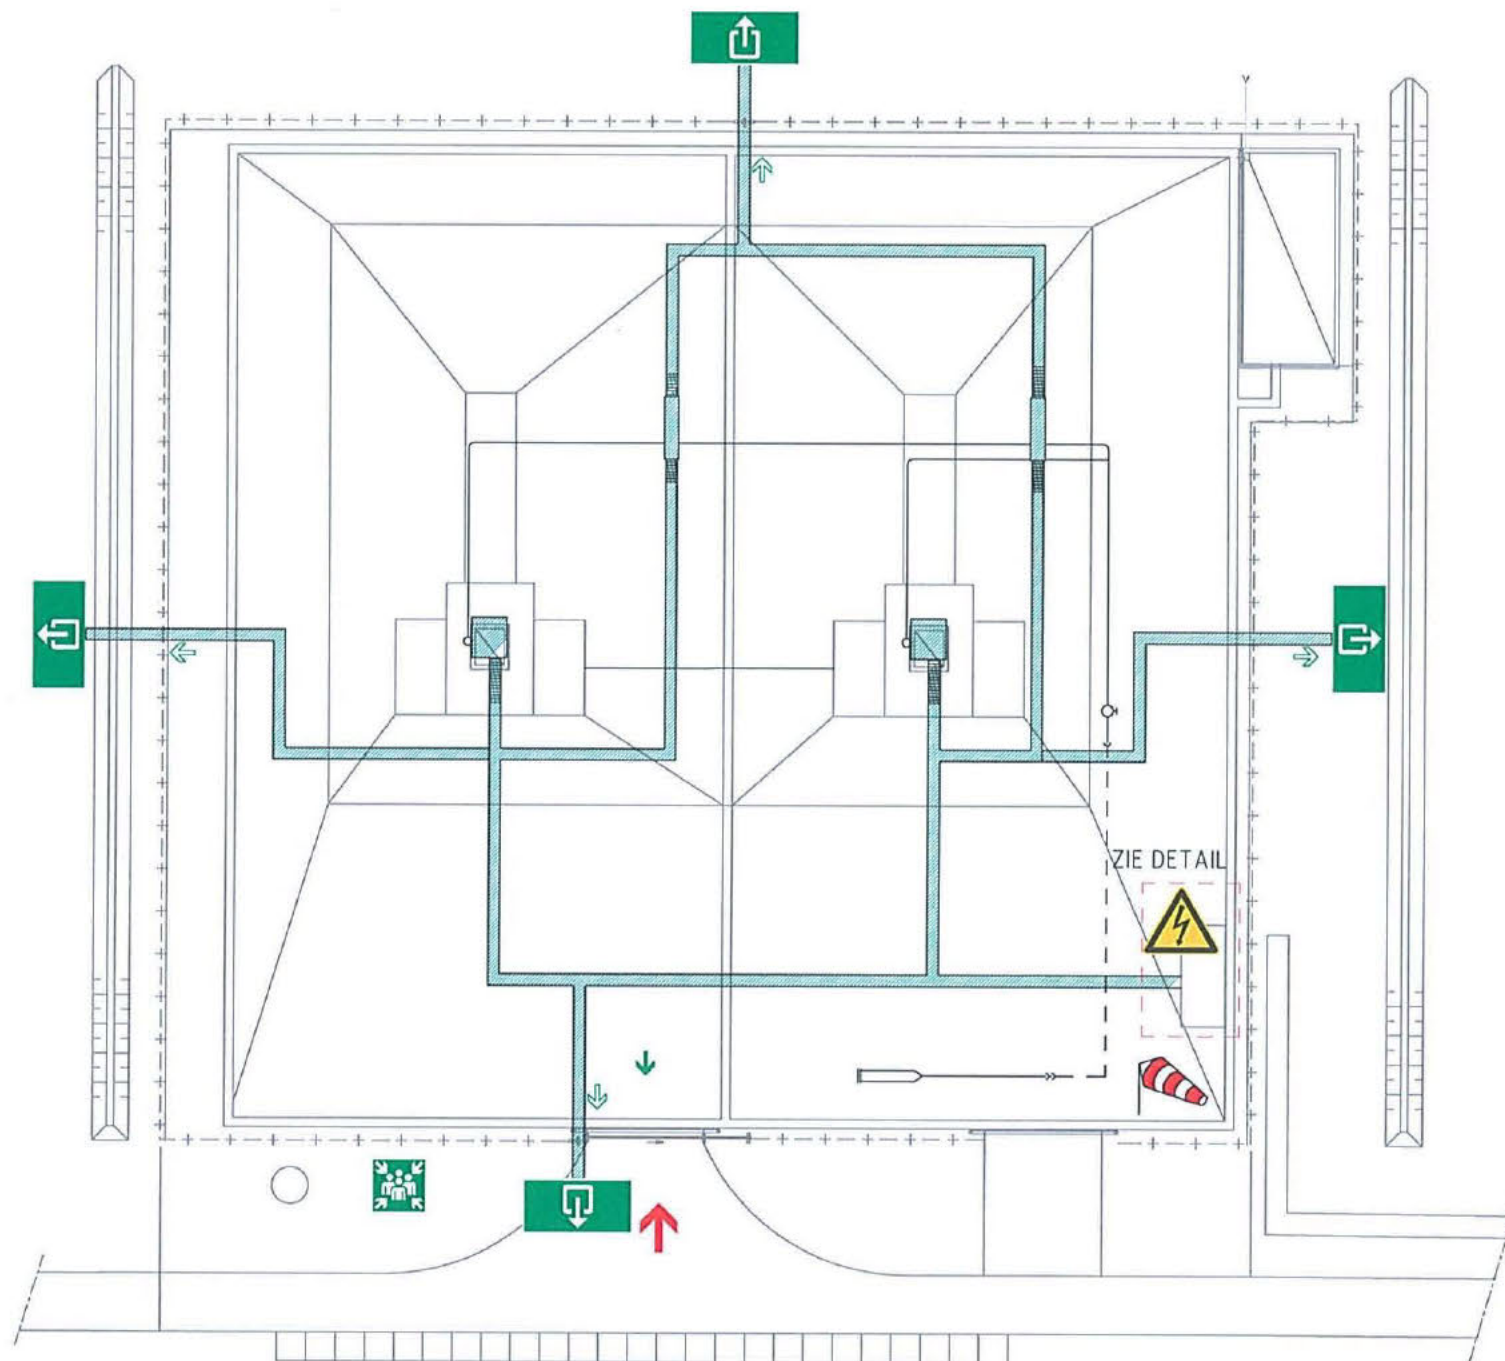

LEGENDA	
SYMB.	OMSCHRIJVING
	SCHAKELKAST ELEKTRA
	HOOFDINGANG
	UITGANG
	NOODUITGANG
	BRANDBLUSSER
	BRANDDEKEN
	BRANDMELDPUNT
	VERBANDTROMMEL
	OOGDOUCHE
	BRANCARD
	VERZAMELPLAATS
	(NOOD)UITGANG
	WINDZAK
	ROOKDETECTOR

TITEL		OPSTELLINGSTEKENING CAVERNE A7		VEILIGHEIDSMIDDELEN ZUIDWENDING	
STATUS		5.1.2. e		V. NEDERLANDSE GASUNIE	
ALS UITGEVOERD				WERKING	
				5.1.2. e	
				DATUM 1e UITGAVE 2013-11-25	
				DATUM WIJZIGING --	
				WIJZ. NR.	
gasunie		CATEGORIE L			
		BEHEER			
				-000-010-005	
				0	